CRESCENT GARDENS

ROOSEVELT DRIVE WEST

Inspector Record #203, Pages 22-23-26

BM: Hyd. No. Side Roosevelt West 75± West of Buckwalter El. 1103.74

BM: Hyd. Front Hse #227, Roosevelt Drive West Elev. 1116.38.

LYNCH ROAD

Inspector Record #203, Page 38
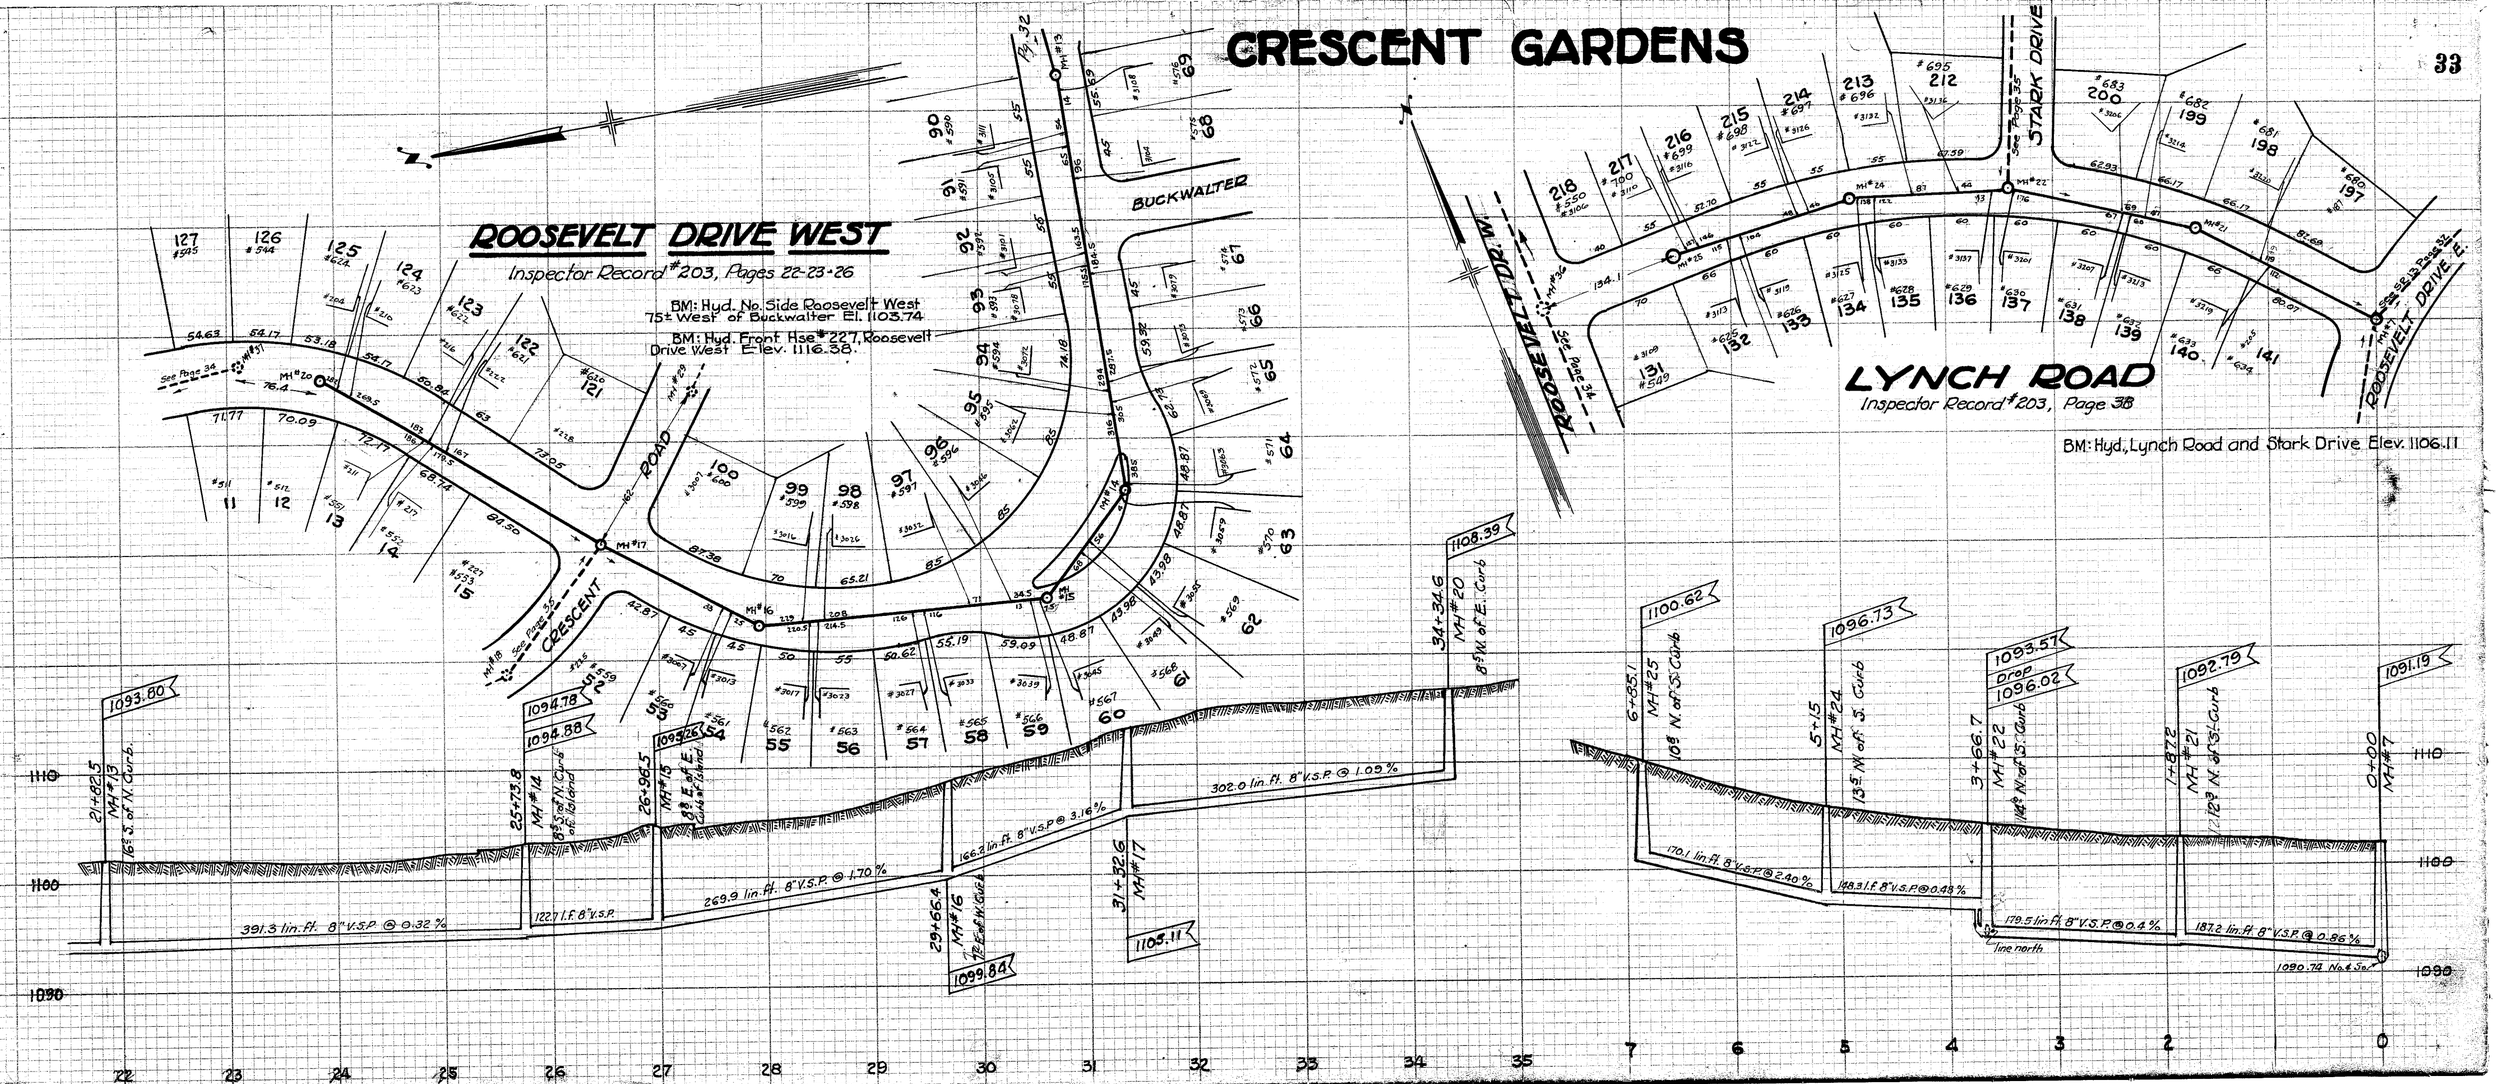
BM: Hyd., Lynch Road and Stark Drive Elev. 1106.11