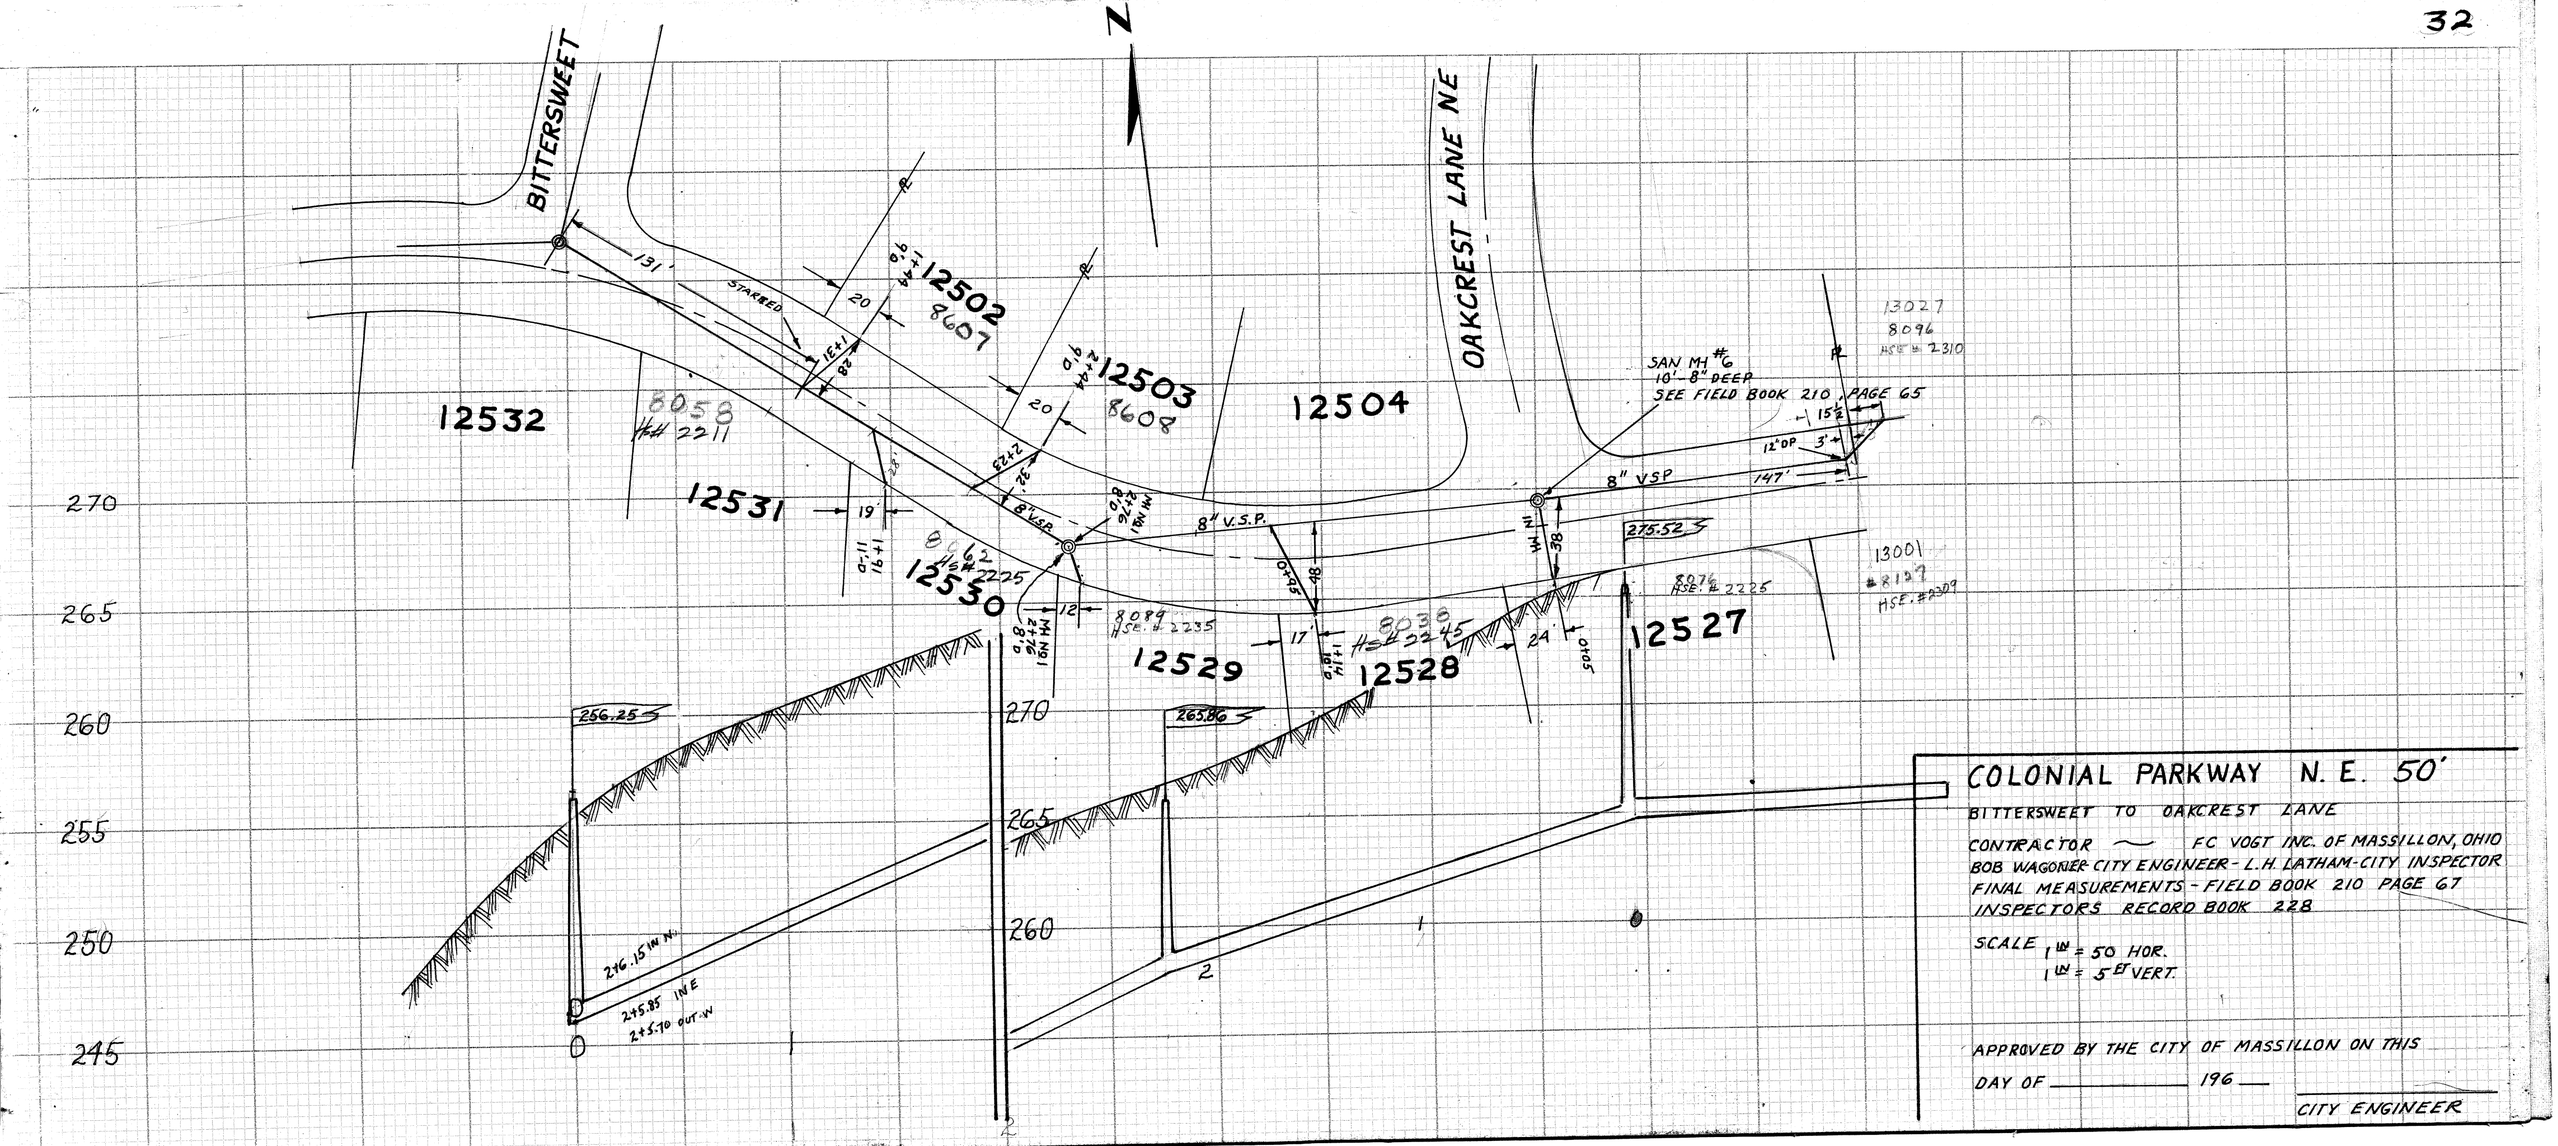

COLONIAL PARKWAY N. E. 50'

BITTERSWEET TO OAKCREST LANE

CONTRACTOR — F.C. VOGT INC. OF MASSILLON, OHIO

BOB WAGONER-CITY ENGINEER - L.H. LATHAM-CITY INSPECTOR

FINAL MEASUREMENTS - FIELD BOOK 210 PAGE 67

INSPECTORS RECORD BOOK 228

SCALE 1 IN = 50 HOR.
1 IN = 5 FT VERT.

APPROVED BY THE CITY OF MASSILLON ON THIS

DAY OF _____ 196 ___

CITY ENGINEER