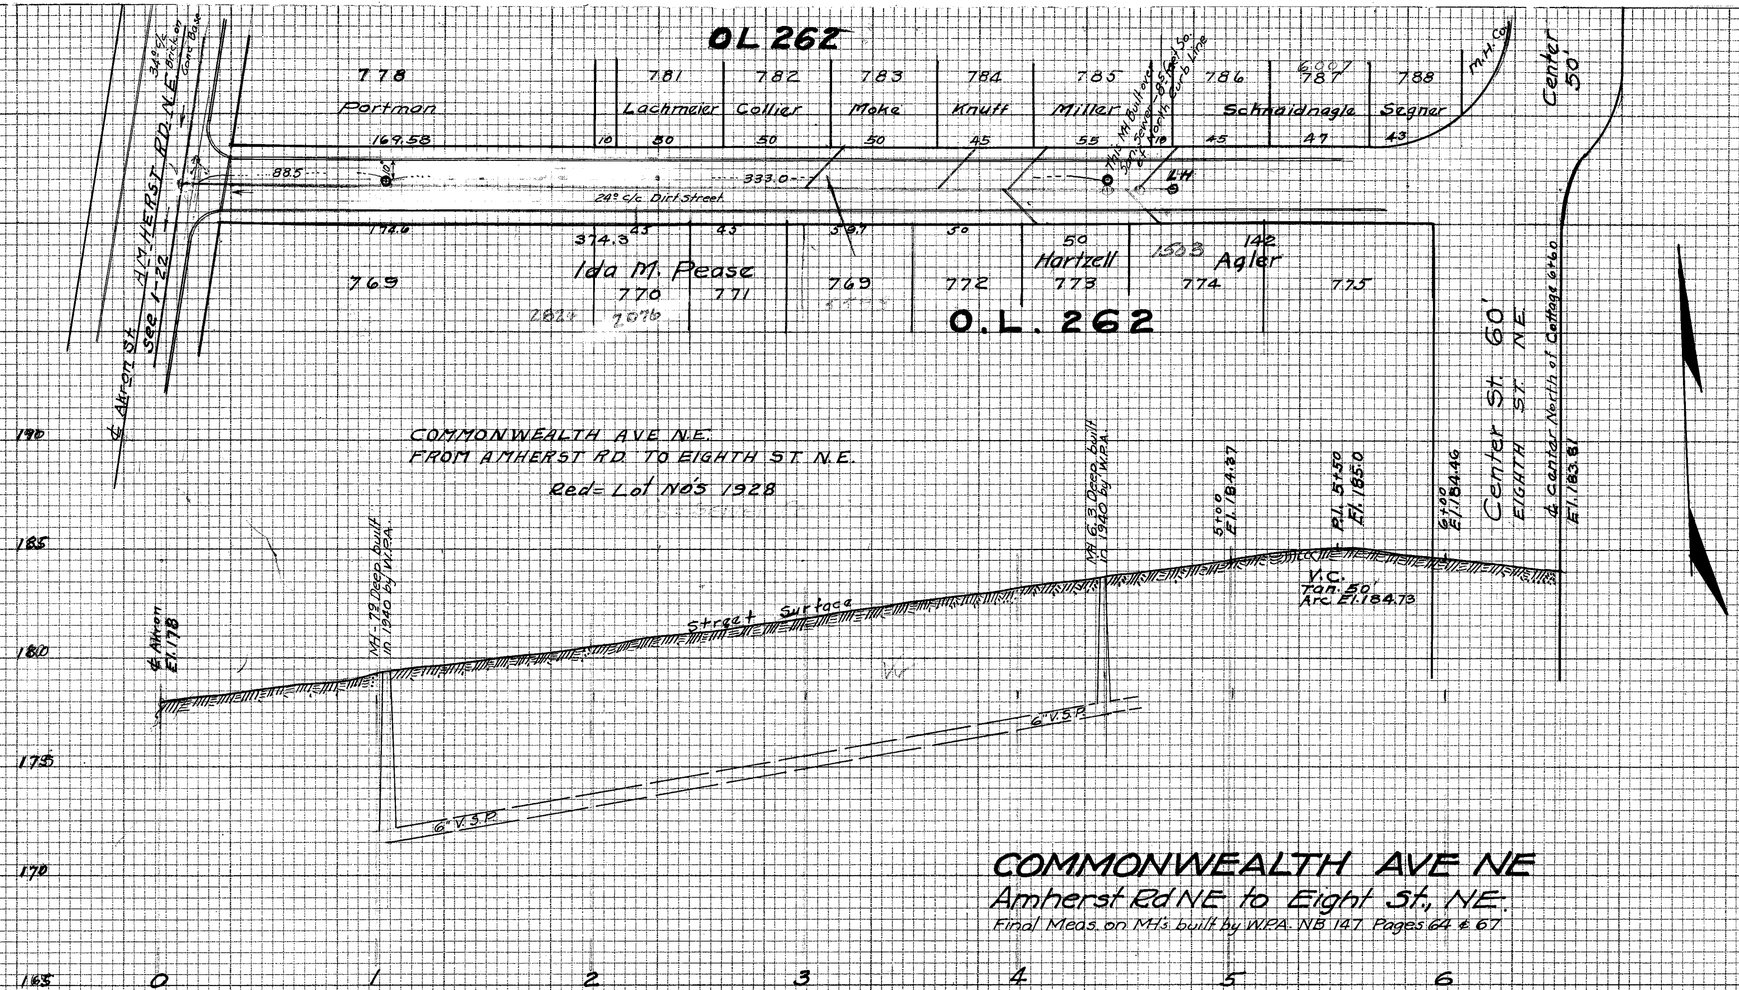

COMMONWEALTH AVE NE

Amherst Rd NE to Eight St, NE.

Final Meas. on MH's built by W.P.A. NB 147 Pages 64 & 67

Laterals Measured from E. Curb Line Ahron St.

North	South
286.0 Y	
348.5 Y	
381.0 Y	383.0 Y
441.0 Y Lamphole	439.0 Y

P.I. Lot 149 Permit No. 5598 is 300' from first curb line and first at curb line. H.R. & Doo.

Notes from Contractor

Const. NB 70 P 89

[redacted]

Ahron to Center