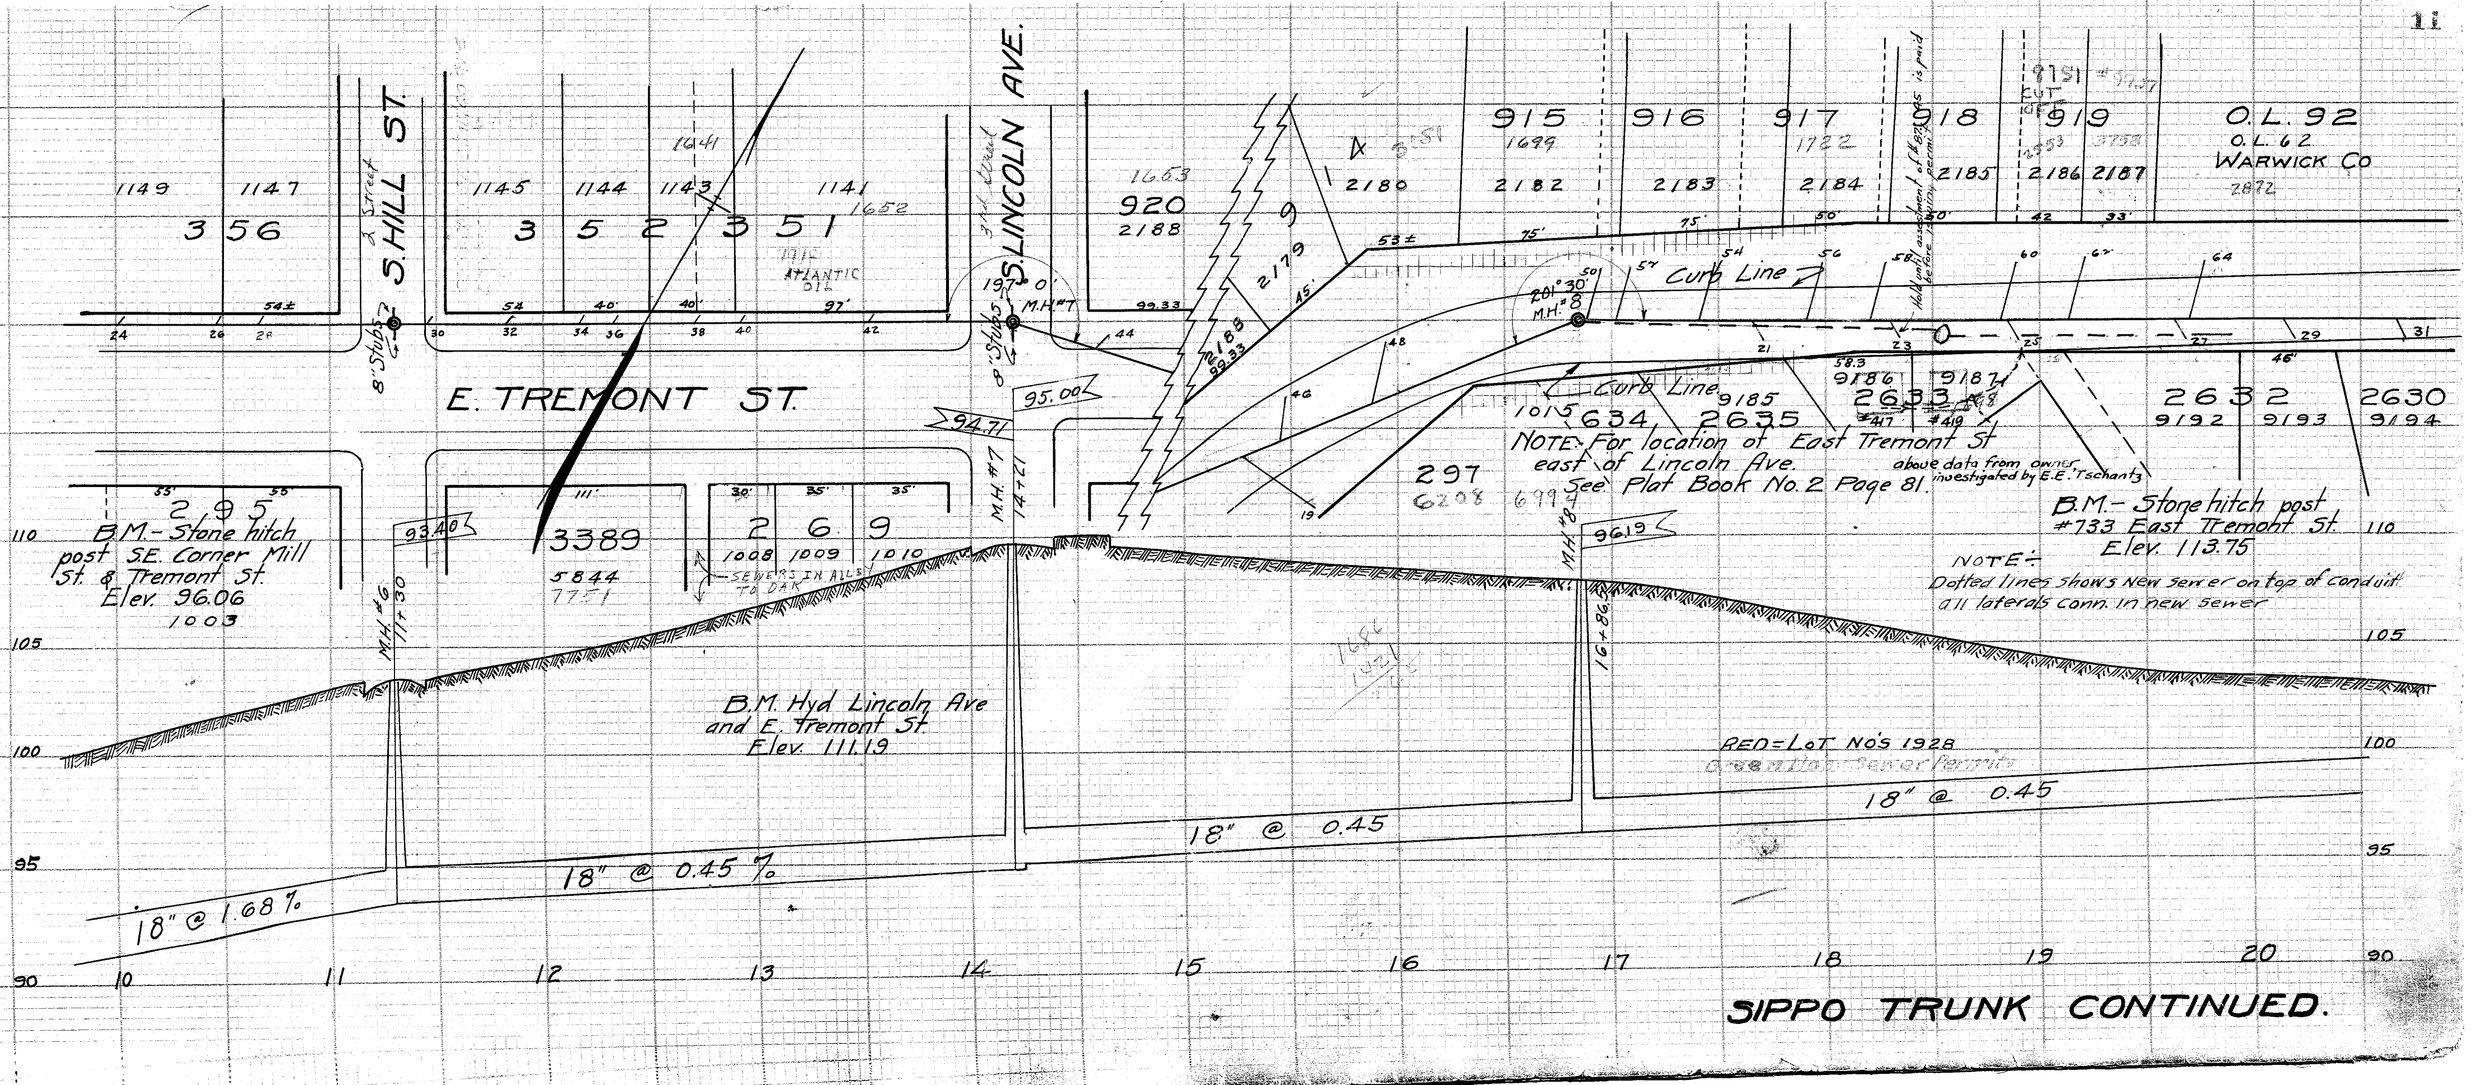
S. HILL ST.
S. LINCOLN AVE.
E. TREMONT ST.
Curb Line
Curb Line
O.L. 92
O.L. 62
WARWICK CO
NOTE: For location of East Tremont St east of Lincoln Ave. See Plat Book No. 2 Page 81.
above data from owner investigated by E.E. Tschantz
B.M.- Stone hitch post SE. Corner Mill St. & Tremont St. Elev. 96.06
B.M.- Stone hitch post #733 East Tremont St. Elev. 113.75
NOTE:- Dotted lines shows New sewer on top of conduit all laterals conn. in new sewer
B.M. Hyd Lincoln Ave and E. Tremont St. Elev. 111.19
SEWERS IN ALLEY TO DATE
RED=LOT NOS 1928
18" @ 0.45
18" @ 0.45 %
18" @ 1.68 %
SIPPO TRUNK CONTINUED.