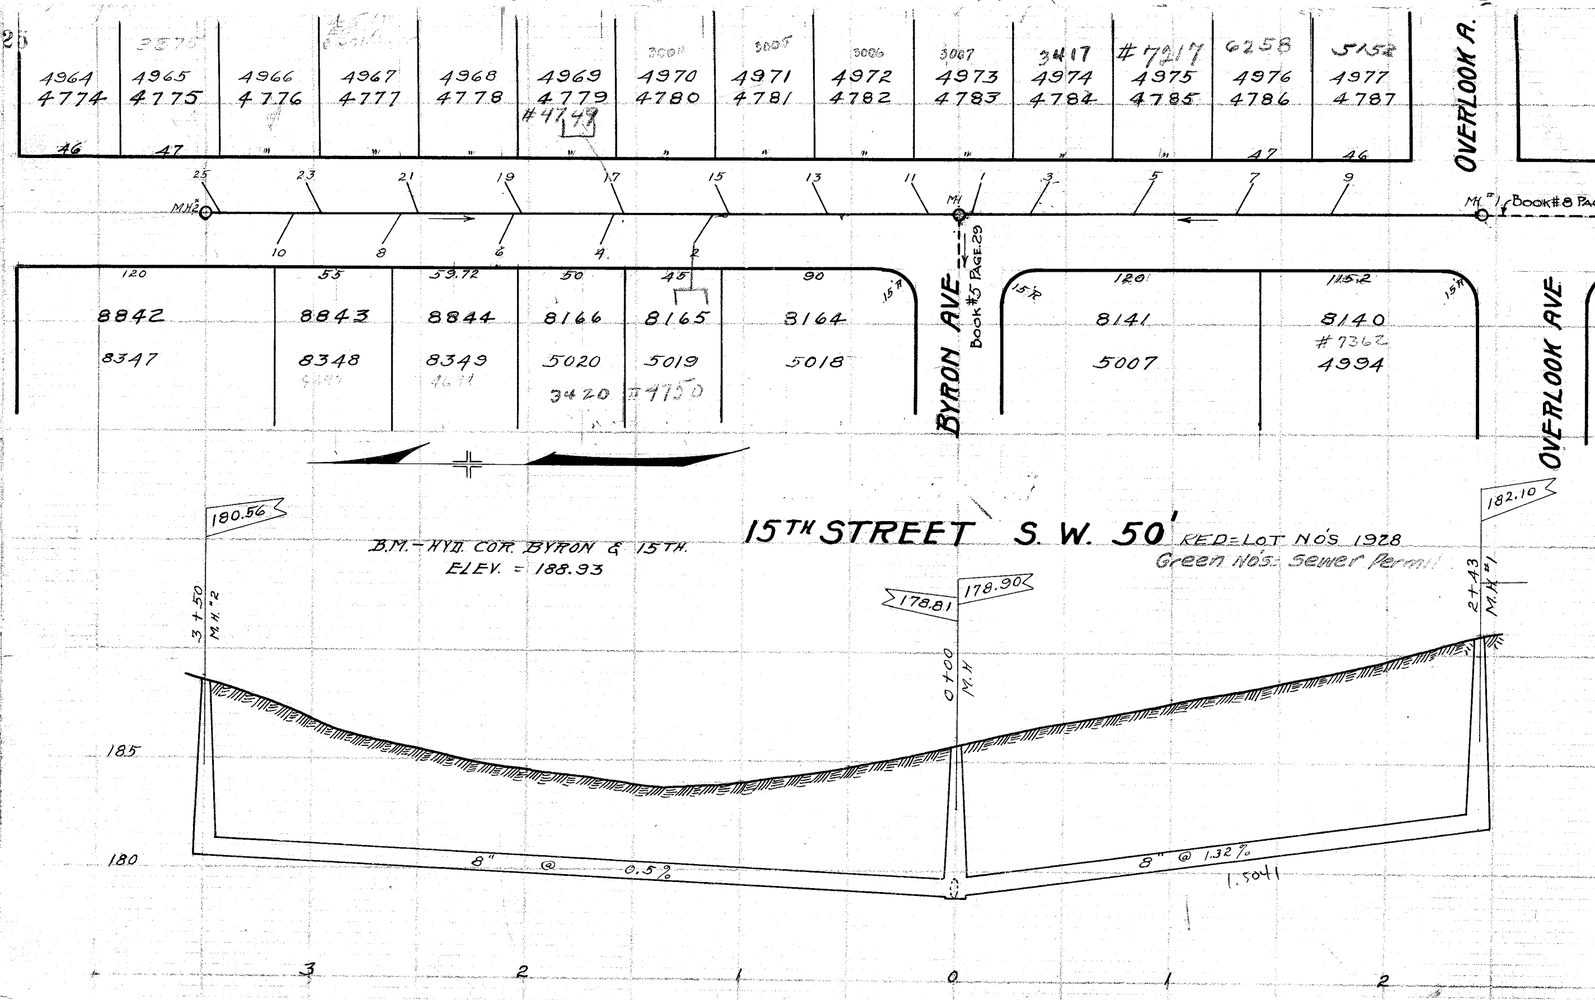

LATERAL RECORD

LOT NO.	LAT	LOT No	SIDE	DEPTH	X	STATION	REMARKS
	FROM	BYRON	AVE	SOUTH		TO OVERLOOK	
	MH					0 + 00	IN PLACE-BYRON
4783	1	4973	E	6	14	0 + 10	
4784	3	4974	E	6.5	14	0 + 41	
4785	5	4975	E	6.5	14	0 + 90	
4786	7	4976	E	6.5	14	1 + 37	
4787	9	4977	E	6.5	14	1 + 81	
	MH #1			8.7		2 + 43	OVERLOOK
	FROM	BYRON	AVE	NORTH 350'			
	MH					0 + 00	IN PLACE-BYRON
4782	11	4972	E	4	14	0 + 22	
4781	13	4971	E	4.5	14	0 + 68	
4780	15	4970	E	4	14	1 + 13	
8165	2	5019	W	3	14	1 + 23	
4779	17	4969	E	4	14	1 + 62	
8166	4	5020	W	2	14	1 + 67	
4778	19	4968	E	4	14	2 + 11	
8844	6	8349	W	2.5	14	2 + 14	303
4777	21	4967	E	4.5	14	2 + 57	
8843	8	8348	W	3.5	14	2 + 68	
4776	23	4966	E	5	14	3 + 03	
8842	10	8347	W	6	14	3 + 17	
	MH #2			7.7		3 + 50	DEAD END
4775	25	4965	E	6	14	3 + 52	

15TH STREET S. W.
FROM BYRON AVE TO OVERLOOK AVE.
FROM BYRON AVE NORTH 350'

BUILT IN 1928 BY J. WITTMAN UNDER PLANS MADE BY AND SUPERVISION OF THE CITY ENGINEERING DEPT. C.E. RICE CITY ENGR. SAM JONES CONST. ENGR. J. EHMER INSPECTOR. PRELIMINARY NOTES NB 65 P21 CONST. NOTES NB 81 P67-68 FINAL MEASUREMENTS NB 79 P46. INSPECTORS RECORD 135 P10. PLOTTED FEB. 12, 1929 BY E.G. POCOCK. SCALE 1" = 5' VER. 1" = 50' HOR.