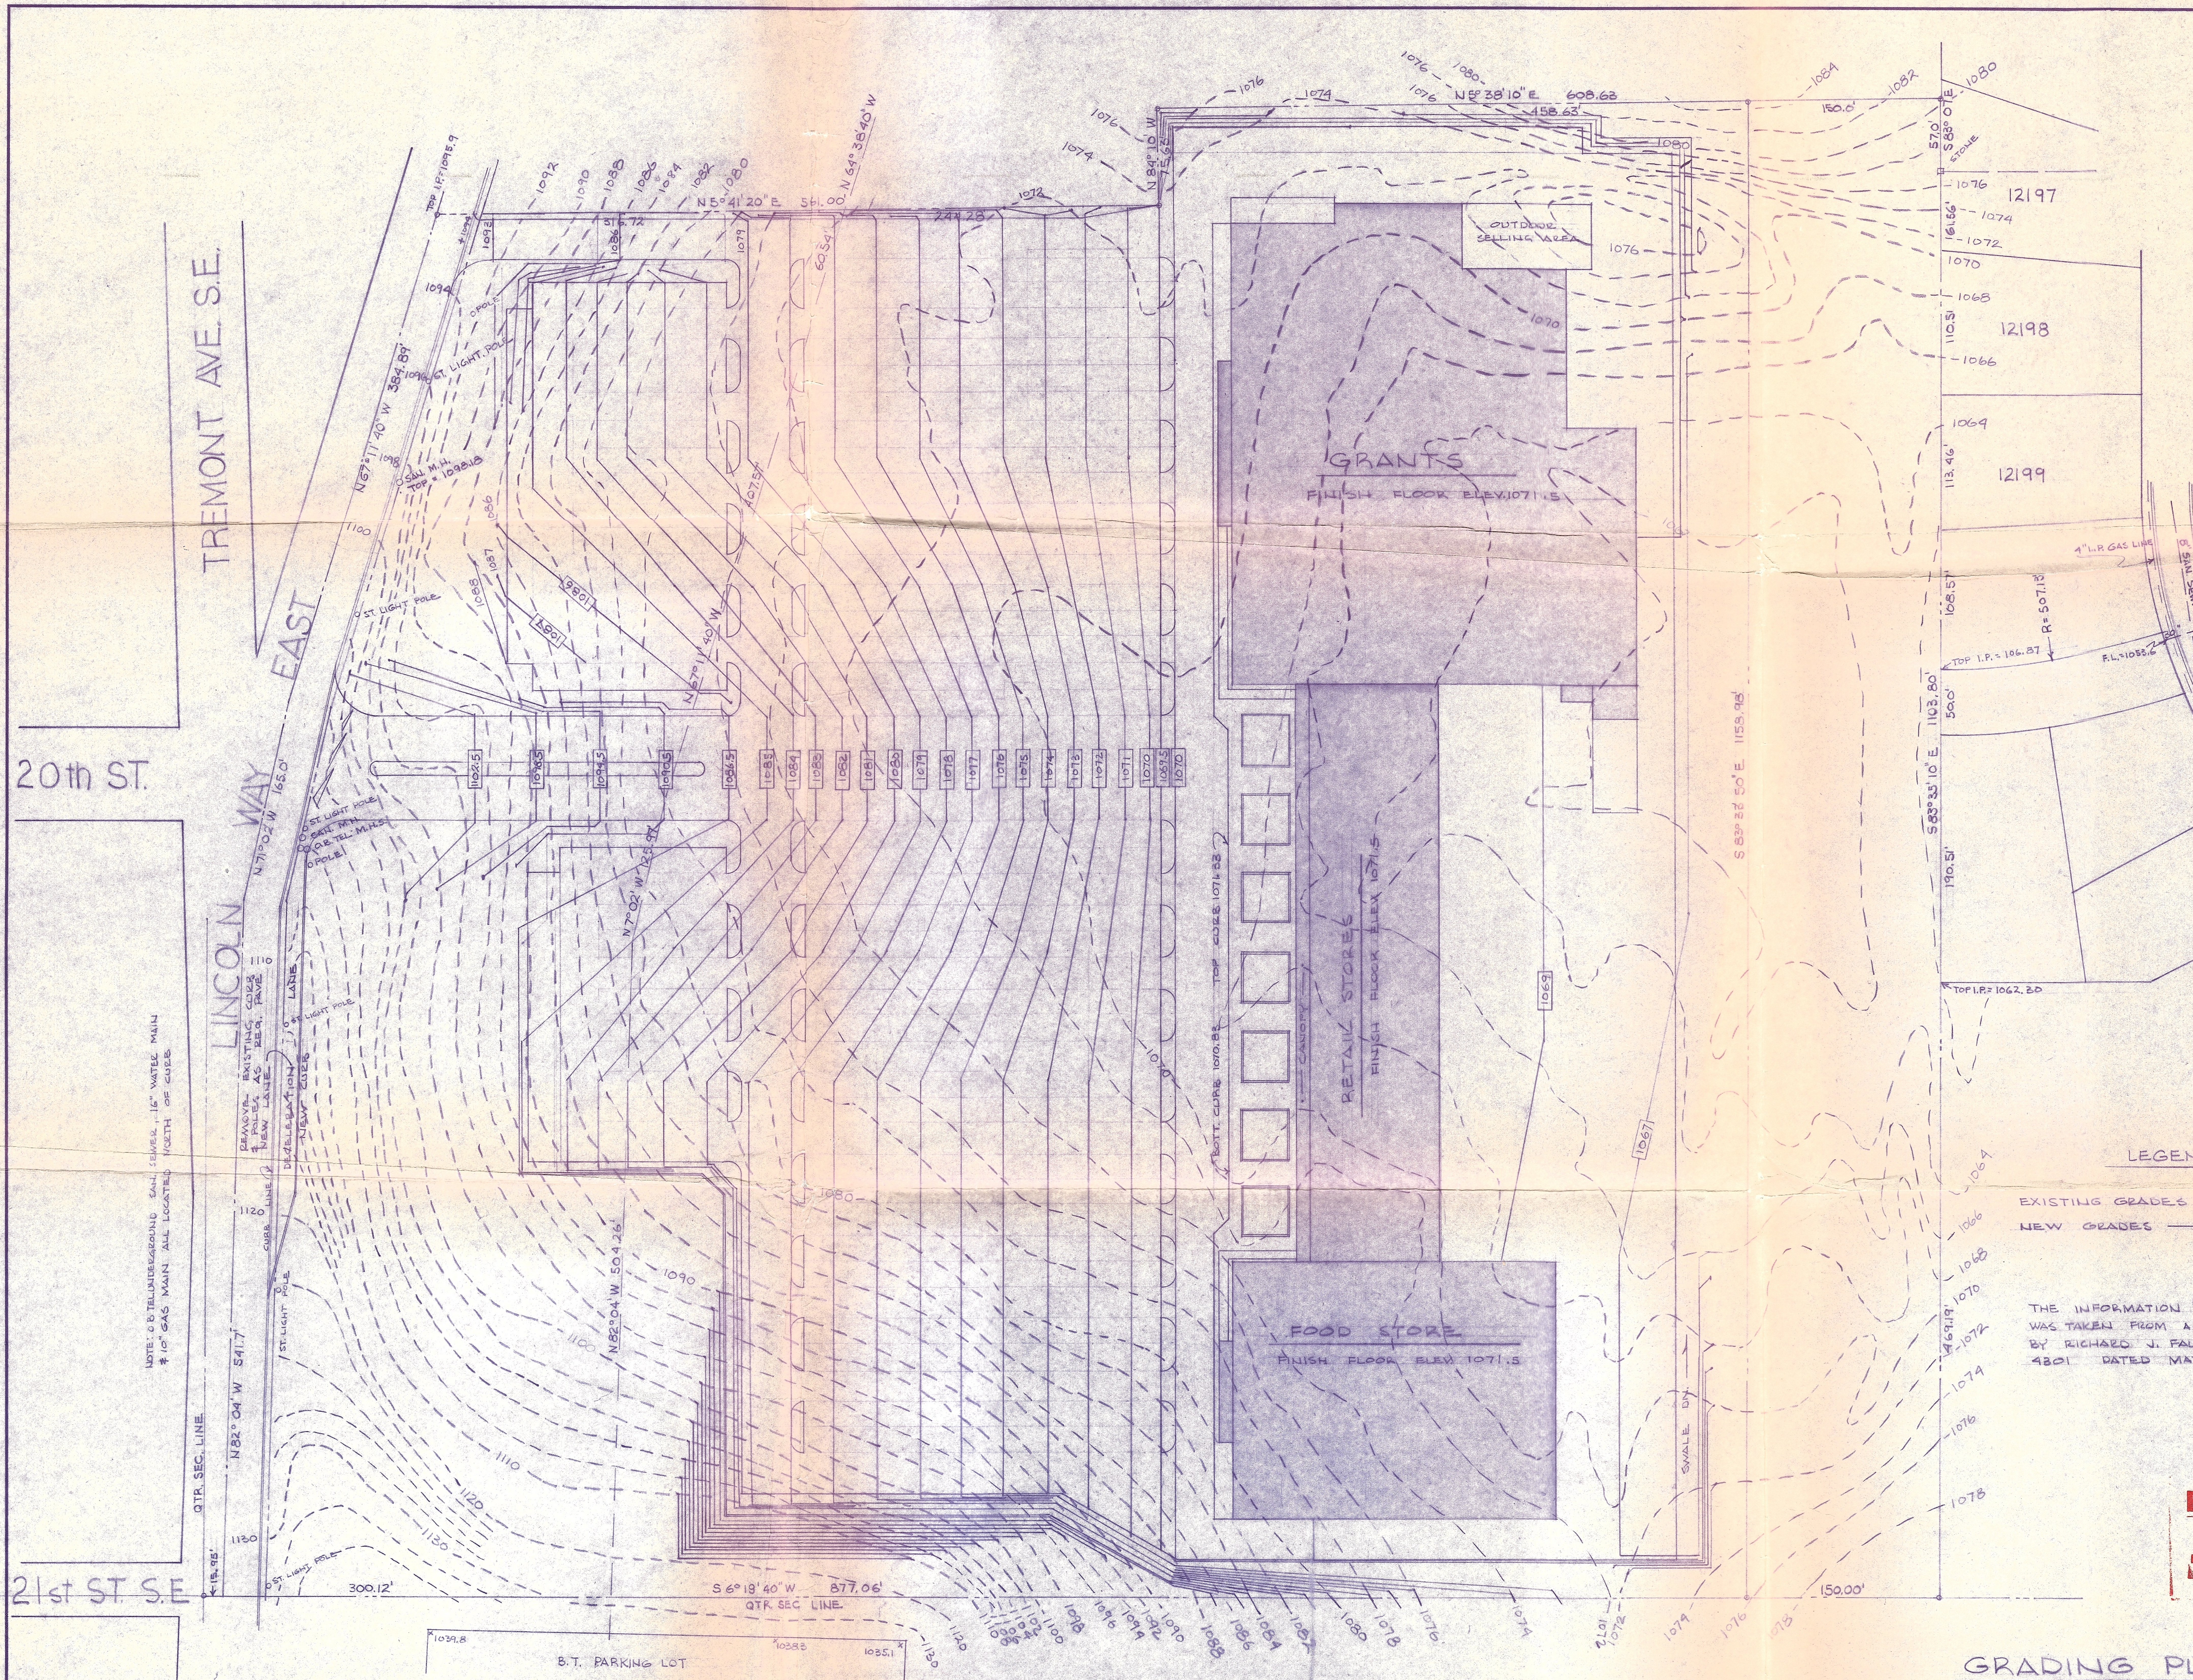
TREMONT AVE. S.E.
20th ST.
21st ST. S.E
LINCOLN WAY EAST
COLONIAL PARKWAY
TOP I.P. = 1095.9
N 5° 41' 20" E 561.00
N 64° 38' 40" W
244.28'
60.54'
N 84° 10' W 75.63'
N 5° 38' 10" E 608.63
458.63'
150.0'
S 83° 0' E 57.0'
STONE
61.56'
110.51
113.46'
168.57'
50.0'
190.51'
S 83° 35' 10" E 1103.80'
469.19'
S 83° 38' 50" E 1158.98'
R = 507.13'
TOP I.P. = 106.87
TOP I.P. = 1062.80
12197
12198
12199
6" C.I. WATER LINE
4" I.P. GAS LINE
6" SAN. SEW.
STORM SEW M.H. F.L. 1053.14
36" R.C.P. STORM SEWER
F.L. = 1053.6
30"
SAN. M.H. F.L. 1050.66
TOP = 1057.95
CURB
OUTDOOR SELLING AREA
GRANTS
FINISH FLOOR ELEV. 1071.5
RETAIL STORES
FINISH FLOOR ELEV 1071.5
CANOPY
TOP CURB 1071.33
BOTT. CURB 1070.83
FOOD STORE
FINISH FLOOR ELEV 1071.5
SWALE DN.
N 67° 11' 40" W 384.89'
N 67° 11' 40" W
407.51'
N 71° 02' W 165.0'
N 7° 02' W 125.97'
N 82° 04' W 541.7'
N 82° 04' W 504.26'
S 6° 19' 40" W 877.06'
QTR. SEC. LINE
15.95'
300.12'
O POLE
ST. LIGHT POLE
SAN. M.H. TOP = 1098.18
SAN. M.H.
O.B. TEL. M.H.S.
REMOVE EXISTING CURB & POLES AS REQ. PAVE NEW LANE
DECELERATION LANE
NEW CURB
CURB LINE
NOTE: O.B. TEL. UNDERGROUND SAN. SEWER, 16" WATER MAIN & 10" GAS MAIN ALL LOCATED NORTH OF CURB
B.T. PARKING LOT
1039.8
1038.3
1035.1
1102.5
1098.5
1094.5
1090.5
1086.5
1085
1084
1083
1082
1081
1080
1079
1078
1077
1076
1075
1074
1073
1072
1071
1070
1069.5
1070
1093
1086
6.72
1079
1087
1086
1069
1067
1092
1090
1088
1086
1084
1082
1080
1076
1074
1072
1070
1068
1066
1064
1094
1096
1098
1100
1110
1120
1130

LEGEND

EXISTING GRADES – – – 1078 – – –

NEW GRADES ——[1078]——

THE INFORMATION FOR THIS DRAWING
WAS TAKEN FROM A SURVEY DRAWING
BY RICHARD J. FAULHABER, REG SURVEYOR
4301 DATED MAY, 1970

REVISED
MAY 26 1970
DESTROY ALL PREVIOUS
DRAWING THIS SHEET

GRADING PLAN 1"=60'-0"

DATES AND REVISIONS
MAY 18, 1970 FOR REVIEW
FIN. FLOOR REVISED MAY 26, 1970

JOB NO. 70-116

STATE OF OHIO
K. ANTHONY HAYEK
4407
REGISTERED ARCHITECT

MEADOWS PLAZA SHOPPING CENTER
LINCOLN WAY EAST
MASSILLON, OHIO

REALTOR - T.K. HARRIS CO. - CANTON, OHIO

SECTION SYMBOL
SECTION OR DETAIL
SHEET ON WHICH DETAIL APPEARS
SHEET ON WHICH DETAIL IS CUT

CHECKED BY K.A.H.
DRAWN BY R.J.A.

A-1

K. ANTHONY HAYEK A.I.A. · ARCHITECT · YOUNGSTOWN, OHIO