

MASSILLON, OHIO

Speedway SA SUPERAMERICA. LLC

ENGINEERING AND PROJECT MANAGEMENT:

539 SOUTH MAIN STREET
FINDLAY, OH 45840
419-422-2121



SITE SPECIFIC *8681-CS COVER SHEET *8681-1 PLOT PLAN *8681-1EQ SITE EQUIPMENT PLAN *8681-2 GRADING PLAN *8681-3 PIPING PLAN & UNDERGROUND UTILITIES PLAN *8681-4 LANDSCAPE PLAN SUPPORT *12 YARD EQUIPMENT INSTALLATION AND PAVING DETAILS *15-E2C VEEDER-ROOT TIS-350R ELECTRONIC LEAK DETECTION AND AUTOMATIC TANK GAUGE INSTALLATION *F15B PUMP & PIPING DETAILS FLEXIBLE PRODUCT PIPING *D15A PRODUCT TANK INSTALLATION DETAILS (DOUBLEWALL FIBERGLASS PIPING) *D15B PUMP AND PIPING DETAILS (DOUBLEWALL FIBERGLASS PIPING) *4547 TANK ANCHORING (CONCRETE BEAMS) *4997-18B GILBARCO (ADVANTAGE, LEGACY AND HIGHLINE MODELS) DISPENSERS WIRING DIAGRAM *4997-18D SITE MANAGER FABRICATION & FIELD INSTALLATION DRAWING *4997-25 POINT OF SALE EQUIPMENT INSTALLATION DETAILS *5011-10B CANOPY AND AREA LIGHTING AND INTERCOM DETAILS POWERLINK CONTROL CIRCUIT PERPENDICULAR CANOPY LIGHTING DETAILS *5011-E-8 STANDARD EMRO PERPENDICULAR CANOPY LIGHTING DETAILS WITH 48" HIGH FASCIA *5050 TYPICAL ISLAND & SLAB CONCRETE DETAILS *5050-3B ISLAND OPENING, PRODUCT, & CONDUIT RISER DIAGRAMS *5080-E10-4 GILBARCO (ADVANTAGE AND LEGACY SERIES) STON DETAILS (165 SQ. FT. GOM POST) *5217-D MASONRY TRASH COLLECTION PAD-SIDE BY SIDE *5224 STANDARD CANOPY BASE DETAIL *5235-E4T-SP GRAPHICS CONTROL DRAWING-BUILDING *3400-1 *5270 RETAIL CANOPY GRAPHICS *5278-S TYPICAL SERVICE STATION DRAINAGE & UTILITY DETAILS & SPECIFICATIONS		SA C-STORE BUILDING *C3200 ([90.] MPH WIND LOAD) STRUCTURAL T-1 TITLE SHEET S-1 FOUNDATION PLAN S-2 STRUCTURAL DETAILS S-2A BRICK OPTION FOR C-STORE S-SA.1 BRICK OPTION EXTERIOR ELEVATIONS S-3 STRUCTURAL DETAILS S-4 ROOF FRAMING PLAN S-5 TRUSS DIAGRAMS S-6 BULKHEAD LOCATIONS FOR ROOF FRAMING PLAN		SA C-STORE BUILDING *C3200 ([90.] MPH WIND LOAD) PLUMBING & MECHANICAL P-1 DOMESTIC WATER PLUMBING PLAN P-2 SANITARY SYSTEM M-1 ROOF MECHANICAL PLAN M-2 HVAC MECHANICAL PLAN		SURVEY PREPARED BY WELLET CORP. *8681 SURVEY	
*4997-18D SITE MANAGER FABRICATION & FIELD INSTALLATION DRAWING *4997-25 POINT OF SALE EQUIPMENT INSTALLATION DETAILS *5011-10B CANOPY AND AREA LIGHTING AND INTERCOM DETAILS POWERLINK CONTROL CIRCUIT PERPENDICULAR CANOPY LIGHTING DETAILS *5011-E-8 STANDARD EMRO PERPENDICULAR CANOPY LIGHTING DETAILS WITH 48" HIGH FASCIA *5050 TYPICAL ISLAND & SLAB CONCRETE DETAILS *5050-3B ISLAND OPENING, PRODUCT, & CONDUIT RISER DIAGRAMS *5080-E10-4 GILBARCO (ADVANTAGE AND LEGACY SERIES) STON DETAILS (165 SQ. FT. GOM POST) *5217-D MASONRY TRASH COLLECTION PAD-SIDE BY SIDE *5224 STANDARD CANOPY BASE DETAIL *5235-E4T-SP GRAPHICS CONTROL DRAWING-BUILDING *3400-1 *5270 RETAIL CANOPY GRAPHICS *5278-S TYPICAL SERVICE STATION DRAINAGE & UTILITY DETAILS & SPECIFICATIONS		SA C-STORE BUILDING *C3200 ([90.] MPH WIND LOAD) ARCHITECTURAL A-1 FLOOR PLAN & SCHEDULES A-2 REFLECTED CEILING PLAN A-3 ROOF PLAN A-4.1 EXTERIOR ELEVATIONS (SPEEDWAY) A-4.2 EXTERIOR ELEVATIONS (SPEEDWAY) A-5 SECTIONS & DETAILS A-6 WALL SECTIONS & DETAILS A-7 FLOOR & FINISH PLAN A-8 INTERIOR ELEVATIONS A-9 DOOR AND FRAME SCHEDULE A-10 DOOR AND FRAME DETAILS EQ-1 EQUIPMENT PLAN		SA C-STORE BUILDING *C3200 ([90.] MPH WIND LOAD) ELECTRICAL E-1 ELECTRICAL POWER PLAN E-2 LIGHTING PLAN E-3 ELECTRICAL DETAILS E-4 ELECTRICAL PANEL		CANOPY DRAWINGS PREPARED BY MCGEE CORP. * CANOPY DRAWING * CANOPY DRAWING * CANOPY DRAWING * CANOPY DRAWING	

COVER SHEET

2001 PROPOSED REBUILD

805 HILLS & DALES RD.

STARK COUNTY

MASSILLON, OHIO

COVER SHEET

FILE NO. 3687

BUD. YR. 2001

DWG. NO. 8681-CS



Subsidiary of Marathon Ashland Petroleum LLC


and is not to be used or reproduced without expressed written consent of Speedway SuperAmerica LLC.

04/10/2001
X:\PDIRSOUT\WIE_01\OFFERS\XQIN\STIE\EGSTERPH\3687\UI86811.cgn

04/10/2001
X:\PDIRSOUT\WIE_01\OFFERS\XQIN\STIE\EGSTERPH\3687\UI86811.cgn



REF.) REFERENCE DIMENSIONS ARE SHOWN TO
PROVIDE INFORMATION TO THE PERMITTING
AGENCIES AND NOT FOR LAYOUT PURPOSES
FOR CONTRACTOR.

E.	3687
D.	2001
C.	8681-1

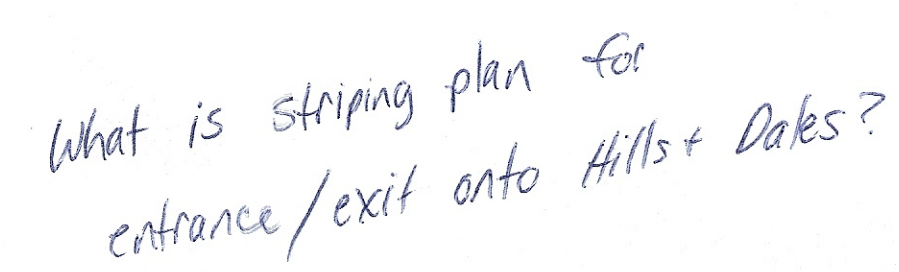

Storm Calculations ?
Sanitary Hook-Up to where ?

Established 1998

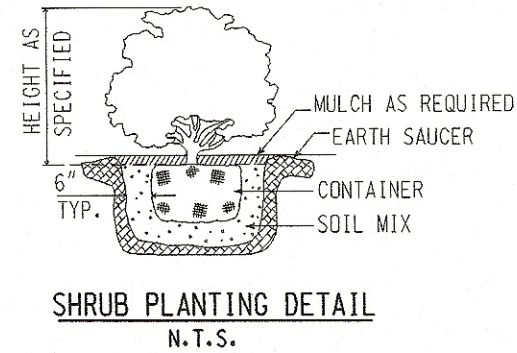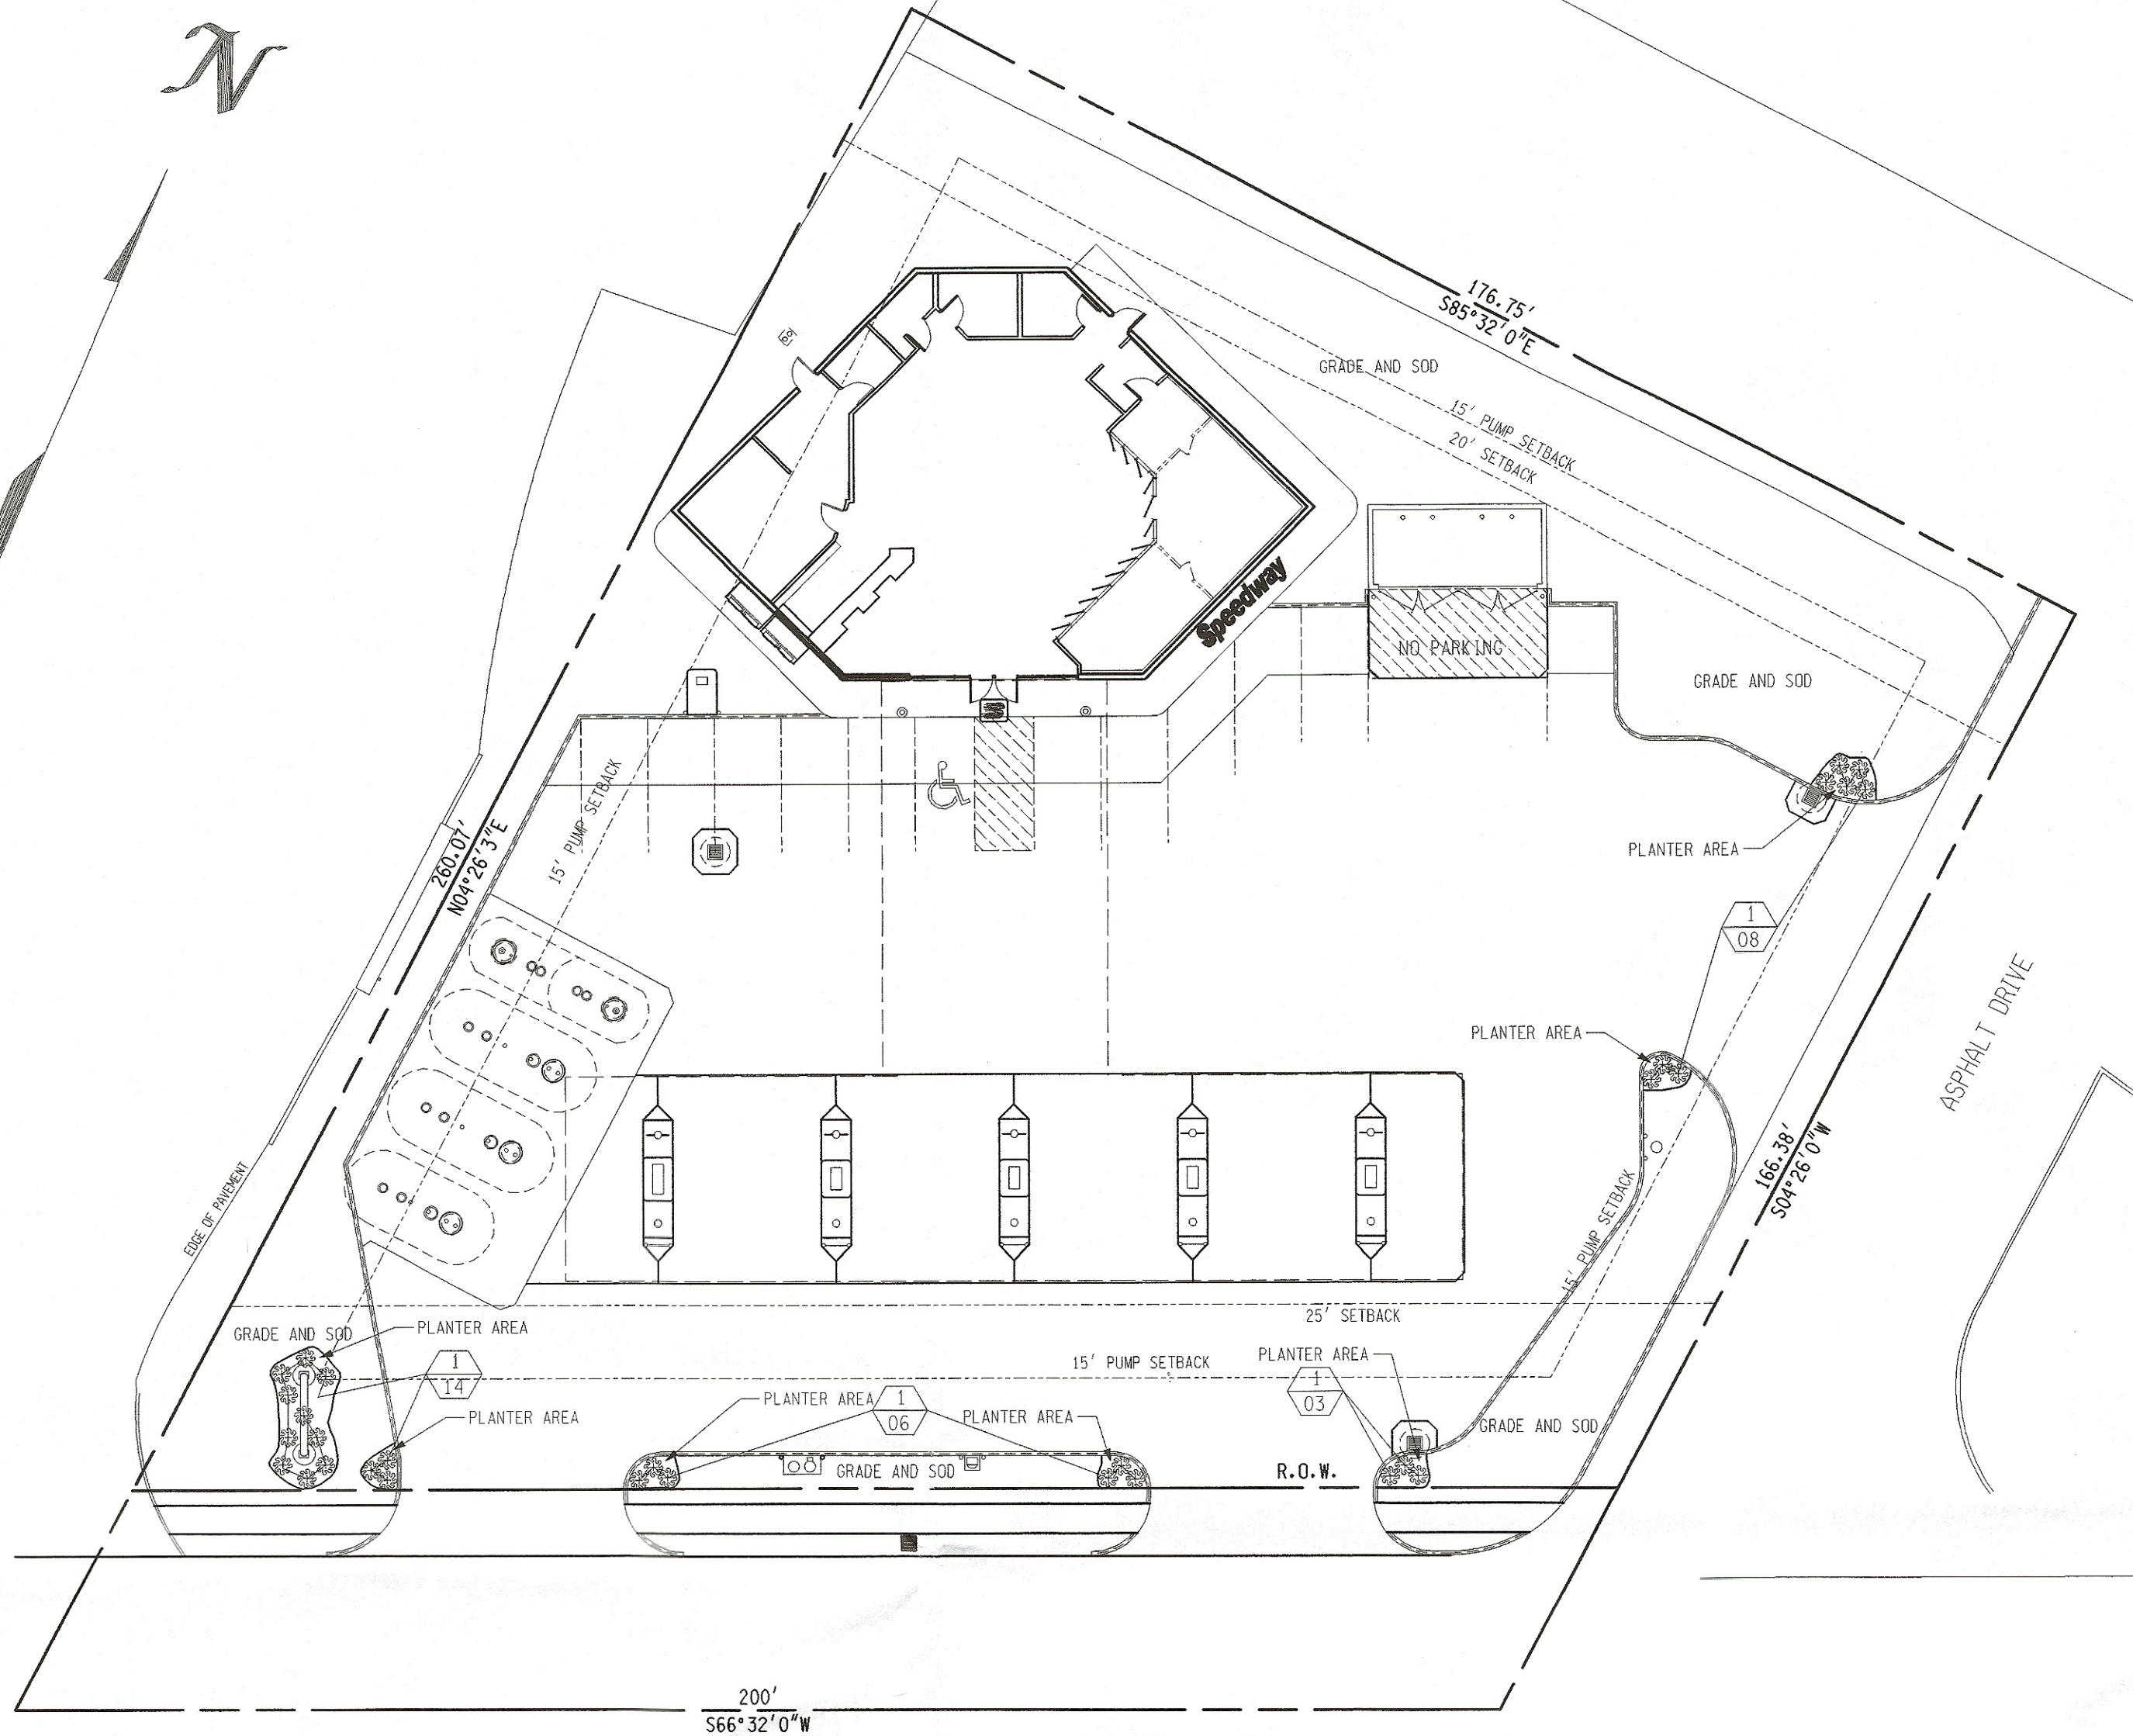

LANDSCAPE NOTES

1. THE CONTRACTOR SHALL LOCATE AND VERIFY THE EXISTENCE OF ALL UTILITIES PRIOR TO STARTING WORK.
2. ALL MATERIAL SHALL CONFORM TO THE GUIDELINES ESTABLISHED BY THE CURRENT AMERICAN STANDARD FOR NURSERY STOCK, PUBLISHED BY THE AMERICAN ASSOCIATION OF NURSERMEN OR EQUIVALENT.
3. ALL PLANTS SHALL BEAR THE SAME RELATIONSHIP TO FINISHED GRADE AS ORIGINAL GRADE BEFORE DIGGING.
4. ALL PLANTS SHALL BE BALLED AND WRAPPED OR CONTAINER GROWN. NO CONTAINER GROWN STOCK WILL BE ACCEPTED IF IT IS ROOT BOUND. ALL ROOT WRAPPING MATERIAL MADE OF SYNTHETICS OR PLASTICS SHALL BE REMOVED AT TIME OF PLANTING. WITH CONTAINER GROWN STOCK, THE CONTAINER SHALL BE REMOVED AND THE CONTAINER BALL SHALL BE CUT THROUGH THE SURFACE IN TWO VERTICAL LOCATIONS.
5. AT PLANTING TIME, ALL PLANTS SHALL BE TRIMMED BY REMOVING A BALANCED ONE-THIRD OF THE VEGETATIVE MATERIAL.
6. ALL PLANTS SHALL BE SPRAYED WITH AN ANTIDESSICANT WITHIN 24 HOURS AFTER PLANTING.
7. ALL PLANTS SHALL BE WATERED THOROUGHLY TWICE DURING THE FIRST 24-HOUR PERIOD AFTER PLANTING.
8. ALL "PLANTER AREAS" TO BE FULLY MULCHED AND COVERED WITH 3" MIN DEPTH OF WOOD CHIPS AND/OR BARK OVER PROPERLY ANCHORED POROUS WEED BARRIER FABRIC SUCH AS AGRI-TEX MAT, TYFAR, OR EQUAL.
9. ALL AREAS NOTED "GRADE AND SEED", "GRADE AND SOD", AND "PLANTER AREA" WILL RECEIVE TOP SOIL AS INDICATED IN STANDARD SPECIFICATIONS.
10. THE CONTRACTOR SHALL REFER TO THE STANDARD SPECIFICATIONS FOR ADDITIONAL REQUIREMENTS.

PLANTING SCHEDULE

- PLANT I.D. NUMBER (SEE BELOW)
QUANTITY IN THIS GROUPING
- BOULDERS -- RANDOM SIZE AND SPACING, MAX. 3' DIA., MIN. 1' DIA. (REQUIRED AS SHOWN).
1. ANDORA JUNIPER--1'-6" MIN. SPREAD AT PLANTING (31 REQUIRED).

DECIDUOUS SHRUBS
PLANTER BED SPECIES

- LOW
- None
- Juniperus communis
arborescens
arborescens
arborescens

Established 1998

Speedway
SA SUPERAMERICA.

Prepared by:
SuperAmerica Petroleum LLC
SuperAmerica Petroleum LLC
A subsidiary of Marathon Petroleum LLC
Franklin, OH 43004

DATE OF DESIGN REVIEW

REVISIONS






NO.

LANDSCAPE PLAN
2001 PROPOSED REBUILD
8015 HILLS & DALES RD.
STARK COUNTY
MASSILLON, OHIO

SCALE 1" = 20'-0" DATE
DRFTR A.S. HEUERMAN 8-6-01
DGNR K.S. SPRINGER 8-6-01
RVWR D.L. THOMAS 8-6-01

LANDSCAPE PLAN
FILE NO. 3687
SUB. YR. 2001
DWG. NO. 8681-4

NON-SPEC. ARBOR-SPEC. ARBOR-SPEC. ARBOR-SPEC.

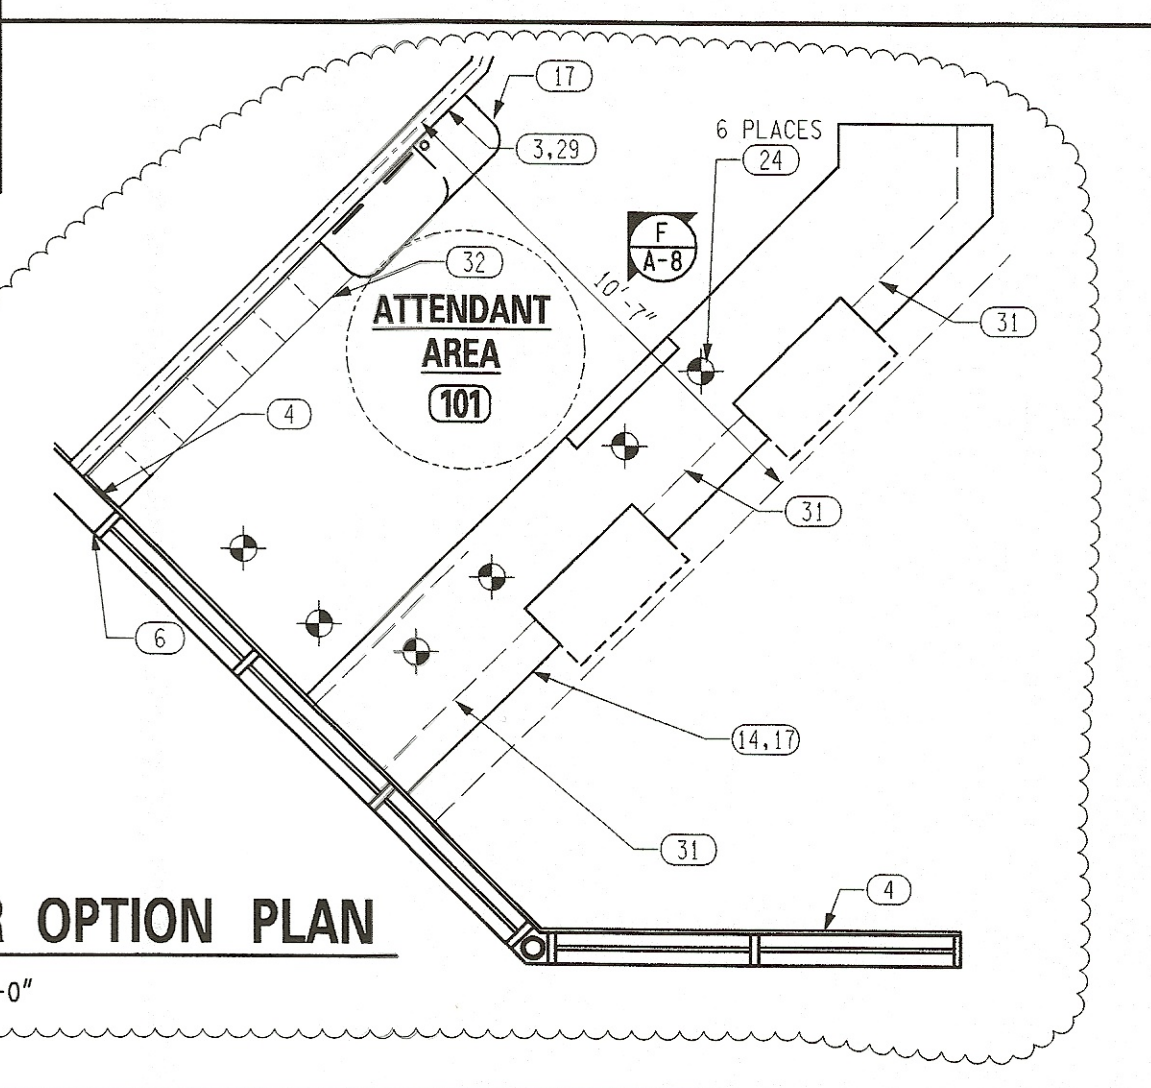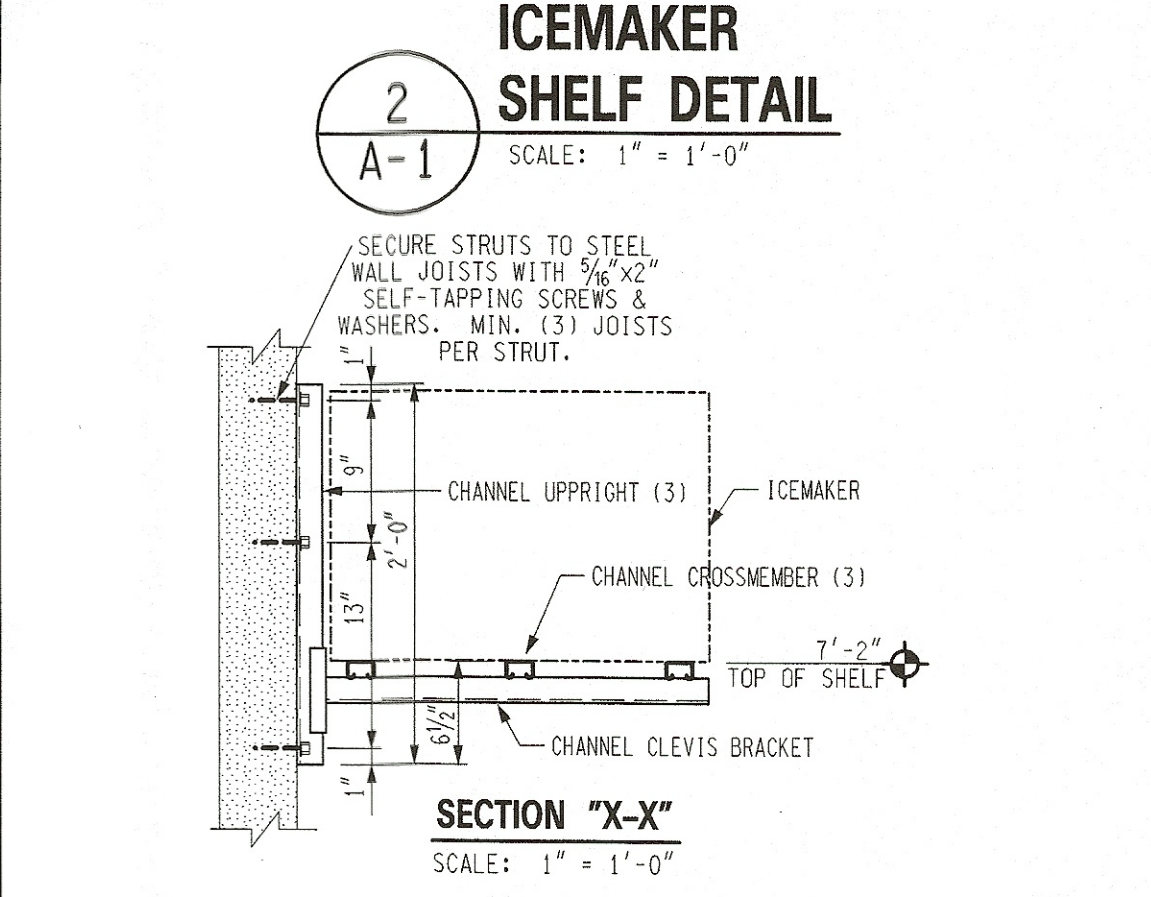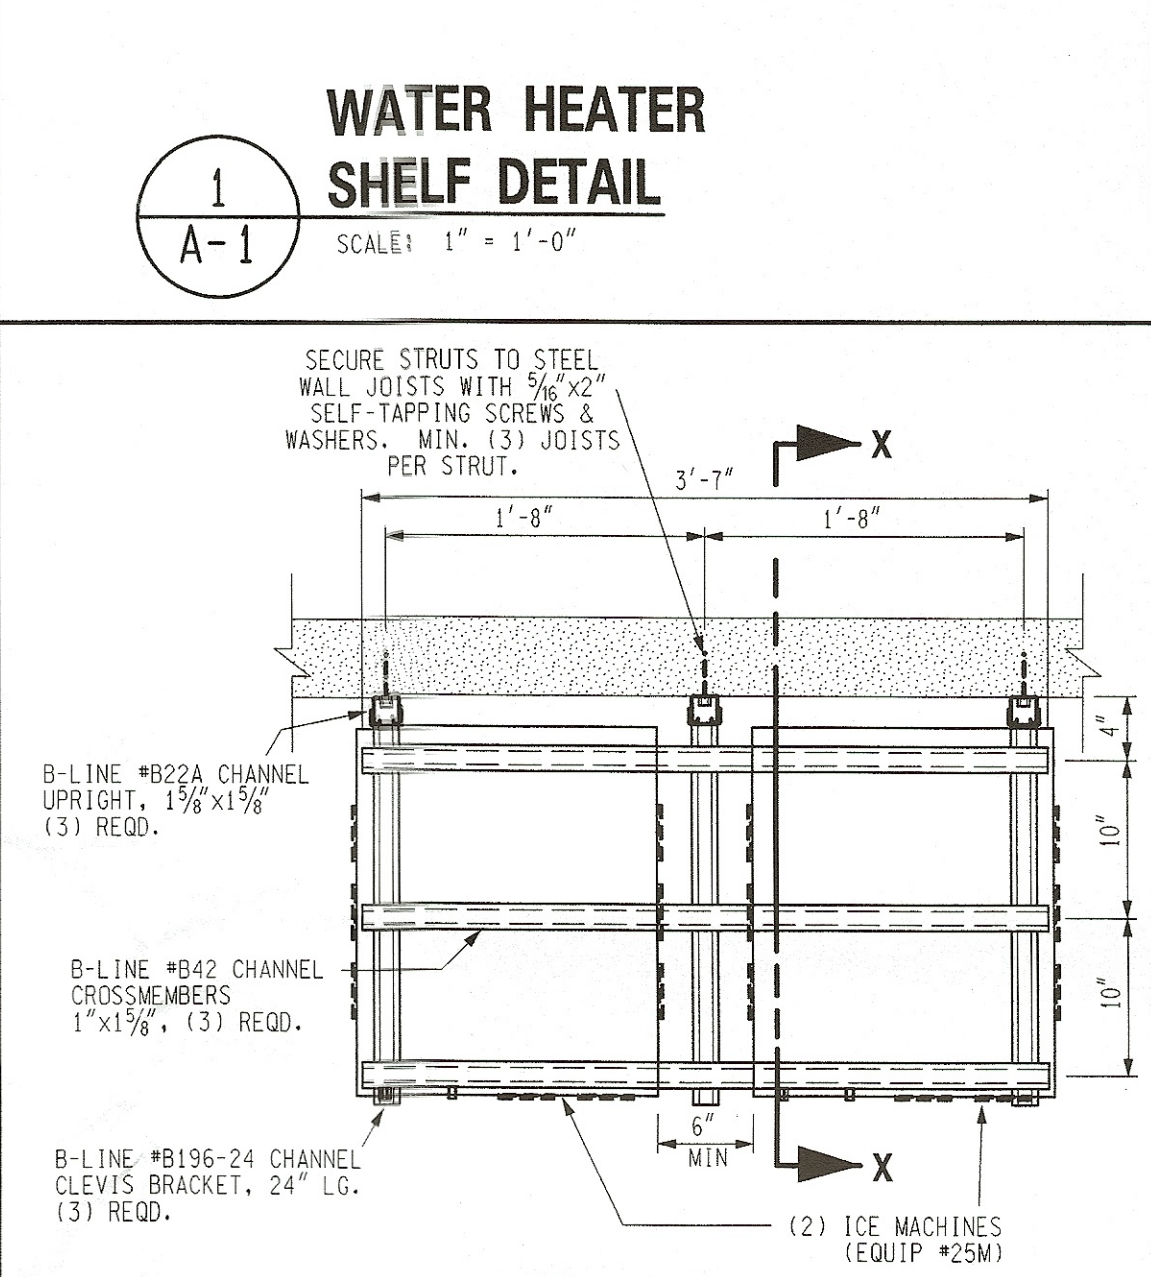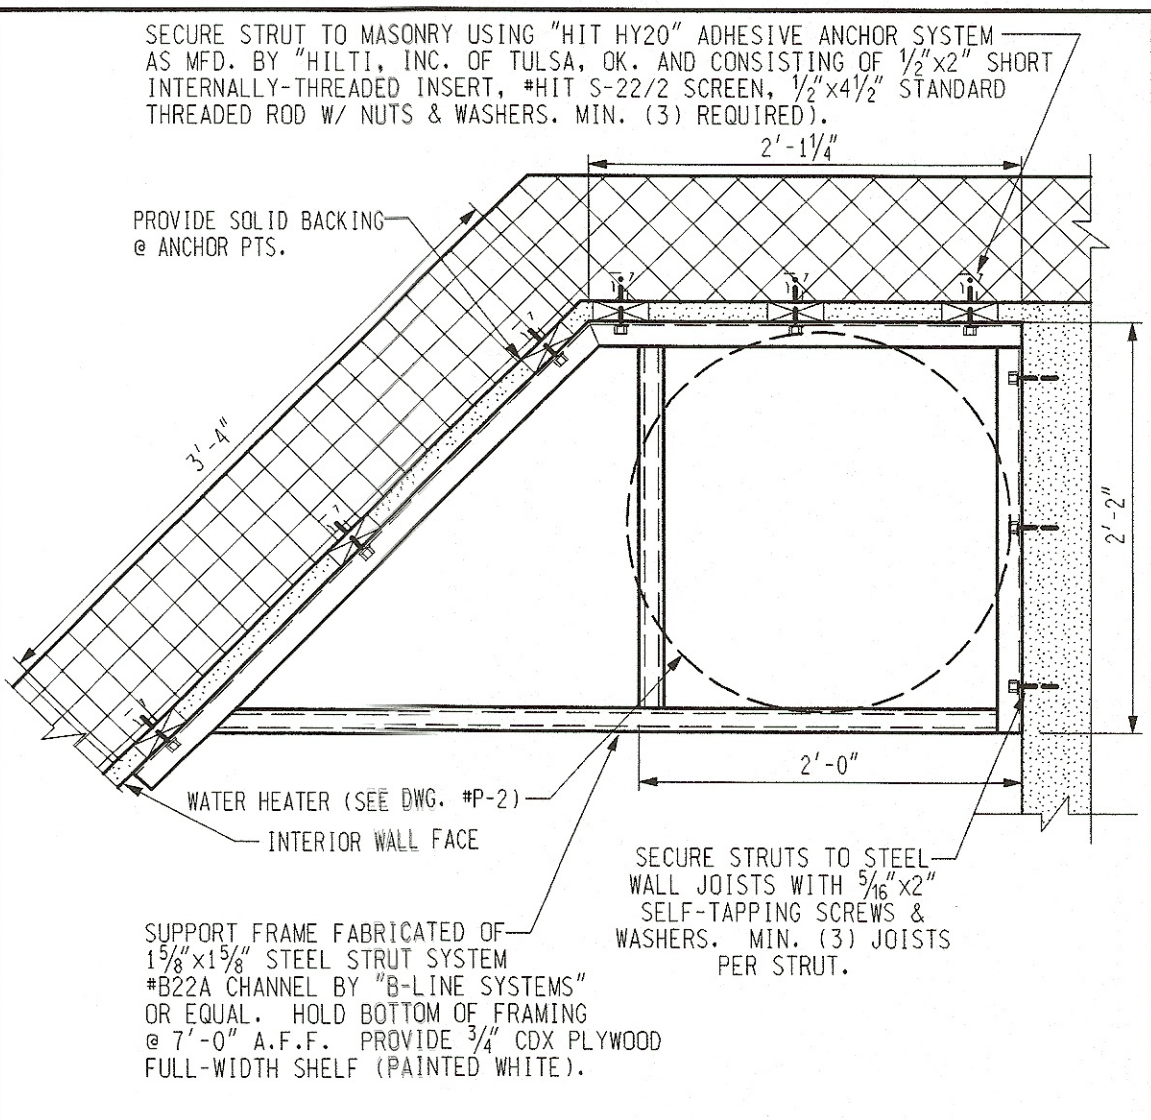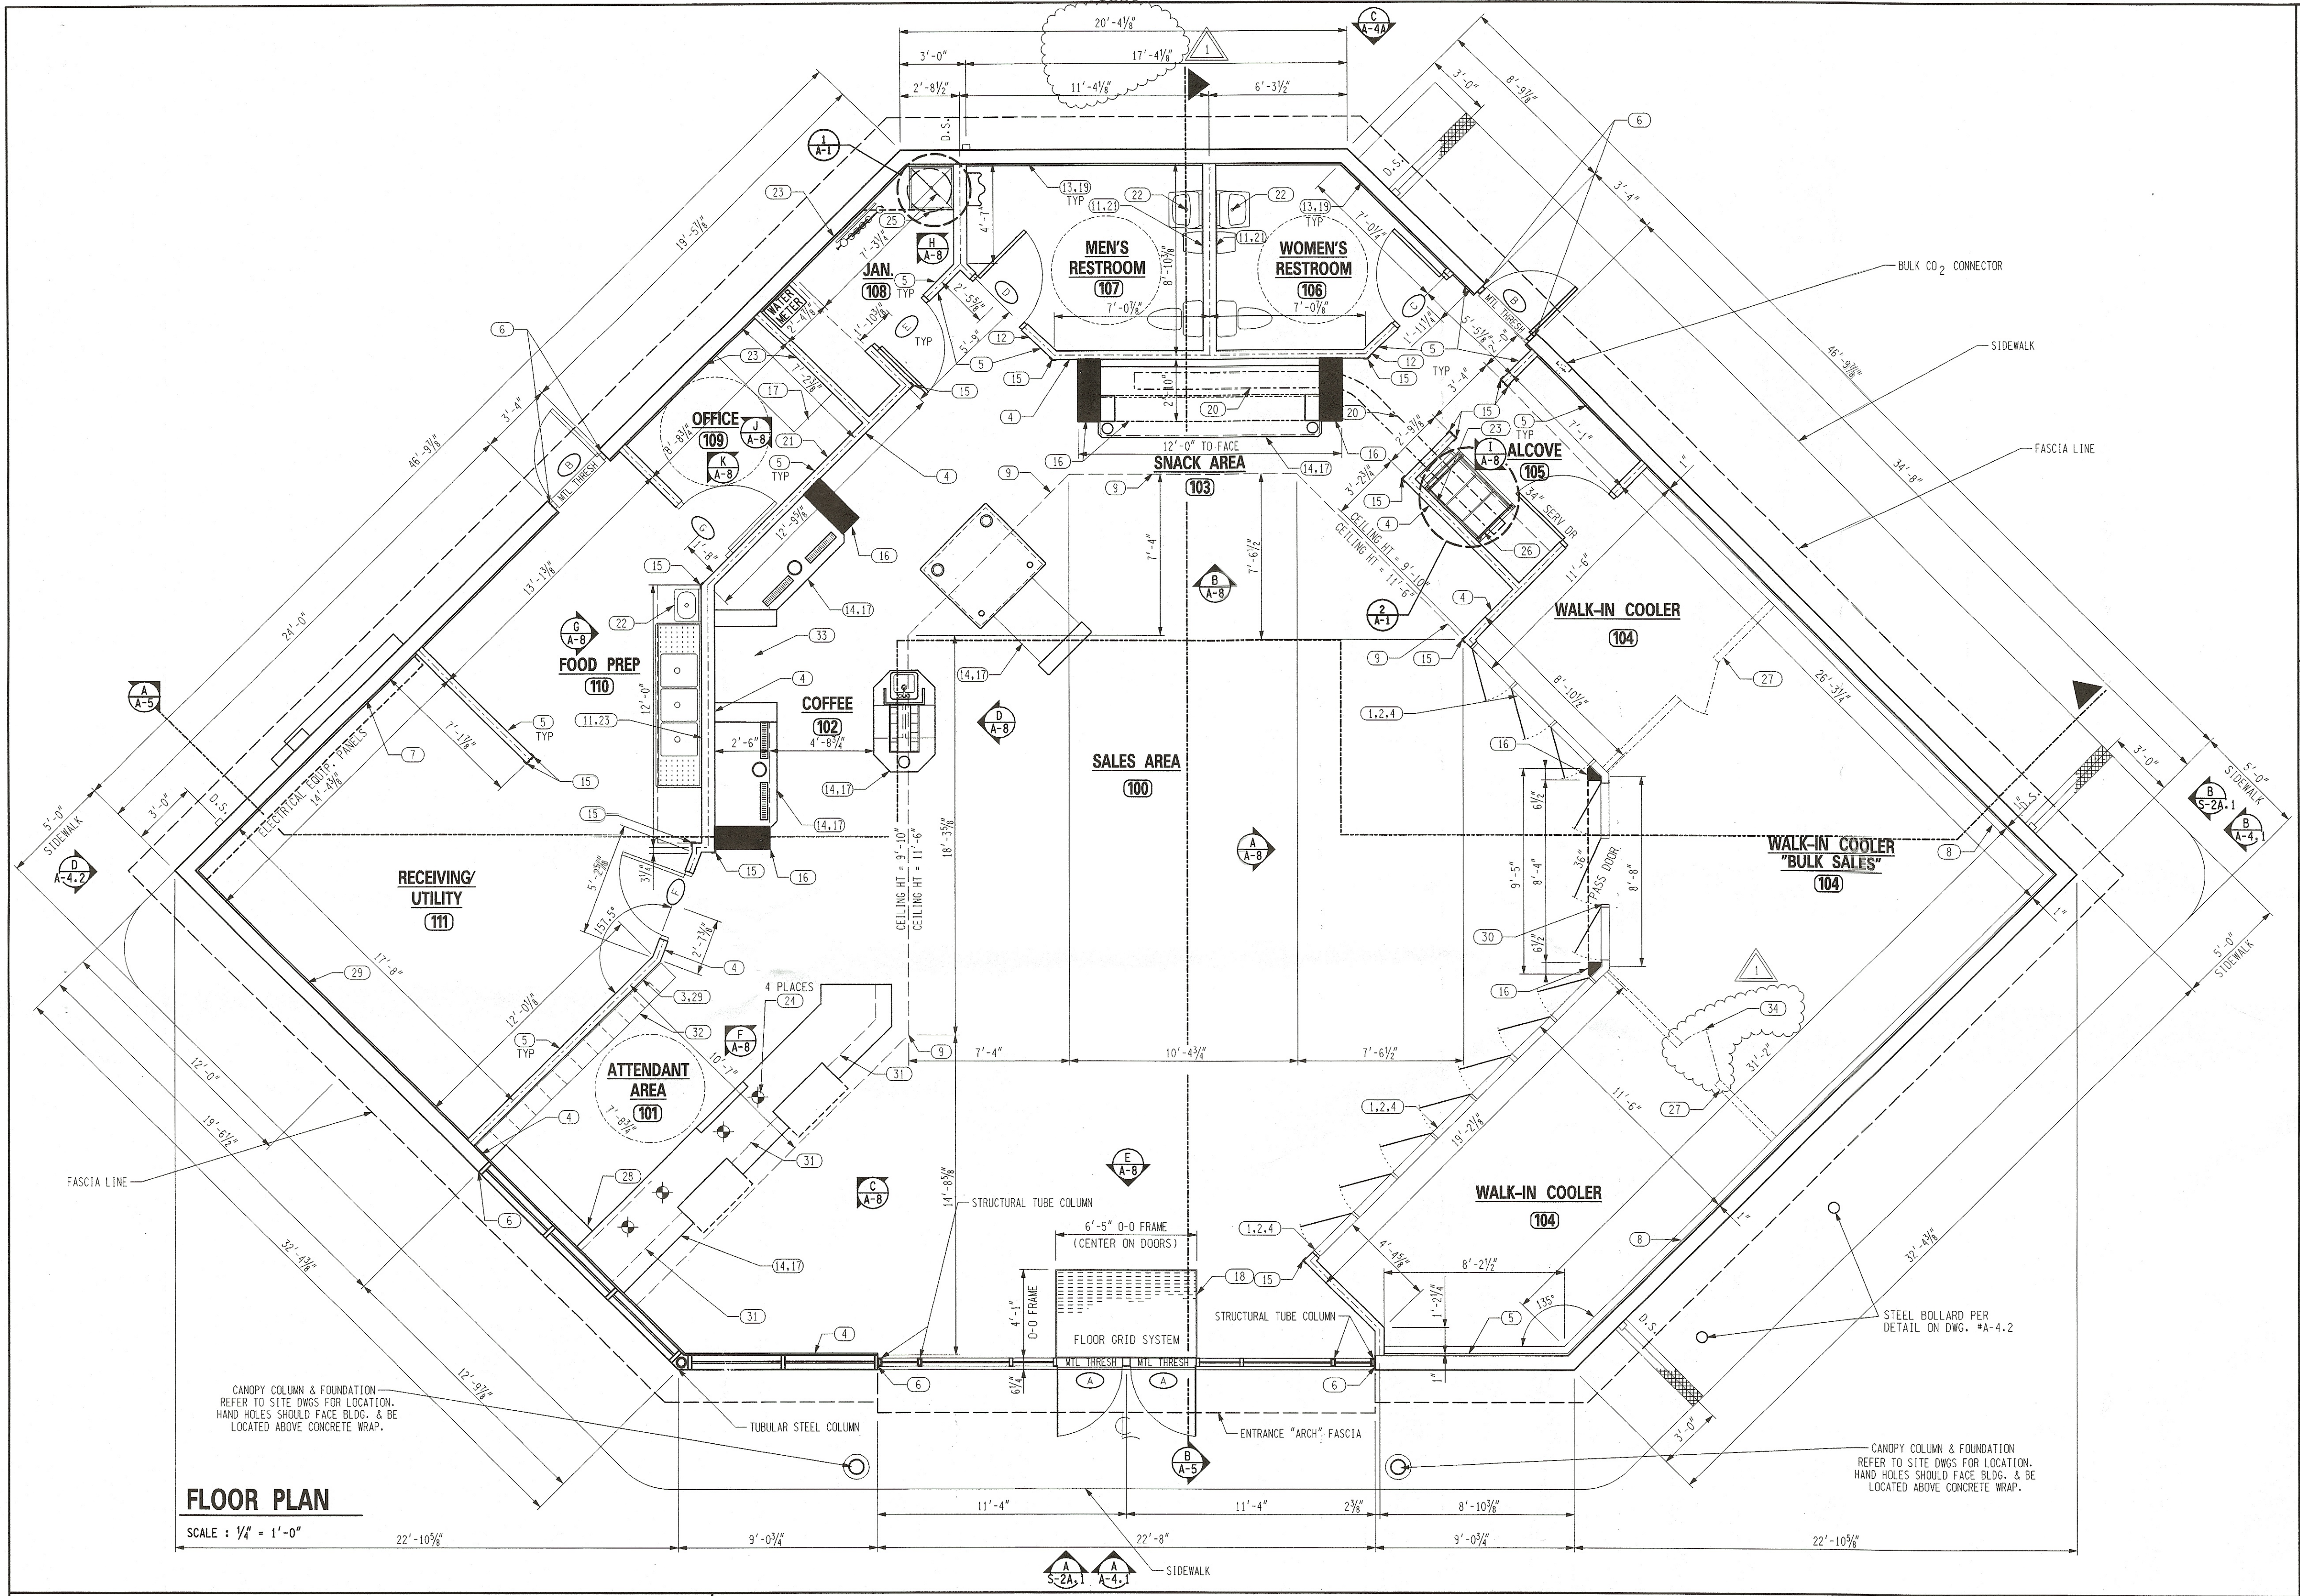

LUB GROUP, INC.
BUSINESS ARCHITECTS
BUS. VANDER BL.
Lima, Ohio 46801
PHONE: (419) 885-5880
FAX: (419) 885-5880

Established 1988

Speedway SUPERAMERICA

Project for: Speedway SuperAmerica LLC
Site: 389 SO. FT. 88'-7" x 55'-8"
A subsidiary of Marathon Petroleum LLC

FLOOR PLAN & SCHEDULES

BUILDING TYPE C3200

LEFT HAND STORE 389 SO. FT. 88'-7" x 55'-8"

SCALE: 1/4" = 1'-0"

DATE: 6-7-00


DRFT: T. SPRADLIN

DNDR: P. JACOBSON

RVR: T.D. BOARDMAN

DRWG. NO. A-1


13 Signs/BLN/C3200/C3201.dwg
10/2/2001

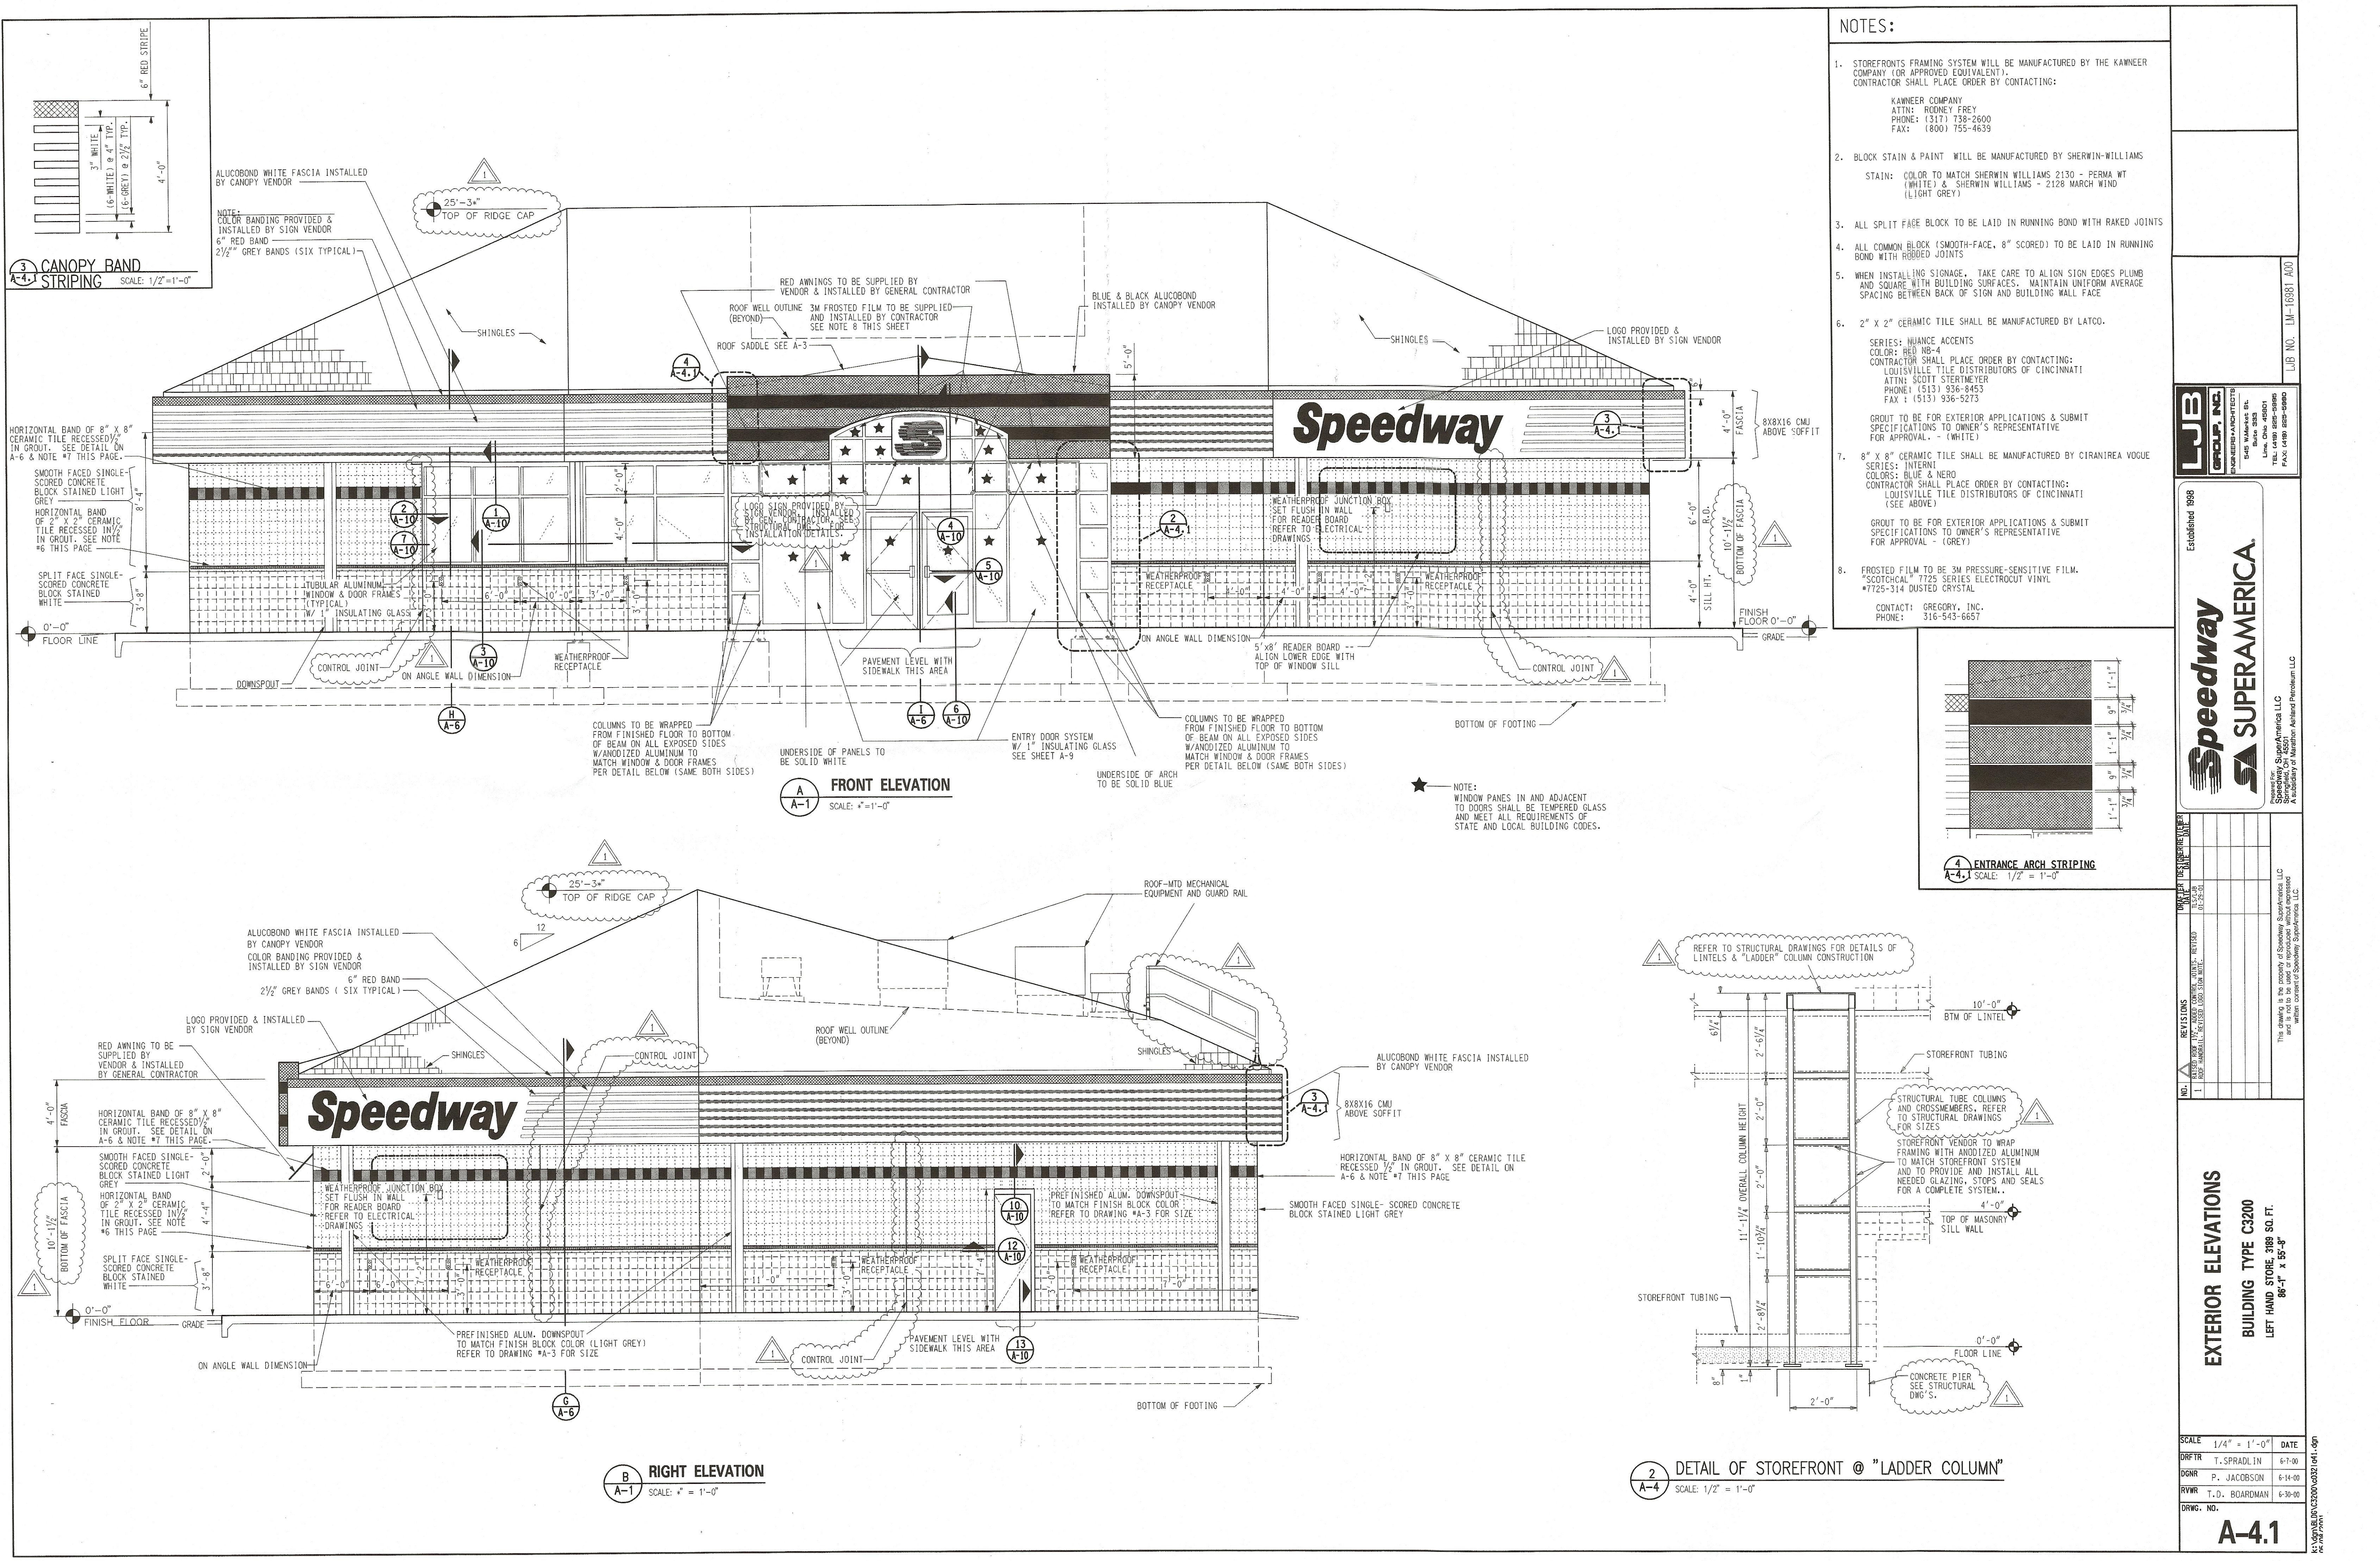

NOTES:

- 1. STOREFRONTS FRAMING SYSTEM WILL BE MANUFACTURED BY THE KANNEER COMPANY (OR APPROVED EQUIVALENT). CONTRACTOR SHALL PLACE ORDER BY CONTACTING: KANNEER COMPANY ATTN: RODNEY FREY PHONE: (317) 738-2600 FAX: (800) 755-4639
- 2. BLOCK STAIN & PAINT WILL BE MANUFACTURED BY SHERWIN-WILLIAMS STAIN: COLOR TO MATCH SHERWIN WILLIAMS 2130 - PERMA WT (WHITE) & SHERWIN WILLIAMS - 2128 MARCH WIND (LIGHT GREY)
- 3. ALL SPLIT FACE BLOCK TO BE LAID IN RUNNING BOND WITH RAKED JOINTS
- 4. ALL COMMON BLOCK (SMOOTH-FACE, 8" SCORED) TO BE LAID IN RUNNING BOND WITH RAKED JOINTS
- 5. WHEN INSTALLING SIGNAGE, TAKE CARE TO ALIGN SIGN EDGES PLUMB AND SQUARE WITH BUILDING SURFACES. MAINTAIN UNIFORM AVERAGE SPACING BETWEEN BACK OF SIGN AND BUILDING WALL FACE
- 6. 2" X 2" CERAMIC TILE SHALL BE MANUFACTURED BY LATCO. SERIES: NUANCE ACCENTS COLOR: RED WB-4 CONTRACTOR SHALL PLACE ORDER BY CONTACTING: LOUISVILLE TILE DISTRIBUTORS OF CINCINNATI ATTN: SCOTT STERTMEYER PHONE: (513) 936-8453 FAX: (513) 936-5273
- 7. 8" X 8" CERAMIC TILE SHALL BE MANUFACTURED BY CIRANREA VOGUE SERIES: INTERNI COLORS: BLUE & NERO CONTRACTOR SHALL PLACE ORDER BY CONTACTING: LOUISVILLE TILE DISTRIBUTORS OF CINCINNATI (SEE ABOVE)
- 8. FROSTED FILM TO BE 3M PRESSURE-SENSITIVE FILM. "SCOTCHCAL" 7725 SERIES ELECTROCRUT VINYL #7725-314 DUSTED CRYSTAL

CONTACT: GREGORY, INC. PHONE: 316-543-6657

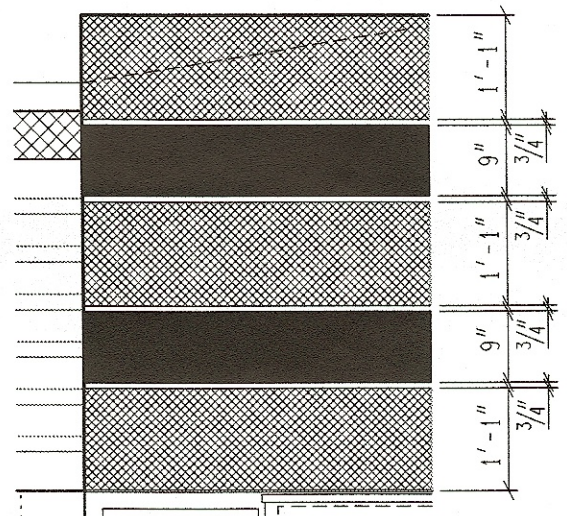

4 ENTRANCE ARCH STRIPING A-4.1 SCALE: 1/2" = 1'-0"

Established 1989




This drawing is the property of Speedway SuperAmerica LLC and shall remain the property of Speedway SuperAmerica LLC.

EXTERIOR ELEVATIONS

BUILDING TYPE C3200
LEFT HAND STORE, 3189 SQ. FT.
88'-1" X 55'-5"

SCALE	1/4" = 1'-0"	DATE
DRAWN	T. SPRADLIN	6-1-00
DESIGNED	P. JACOBSON	6-14-00
REVIEWED	T.D. BOARDMAN	6-30-00
DRWG. NO.		

A-4.1

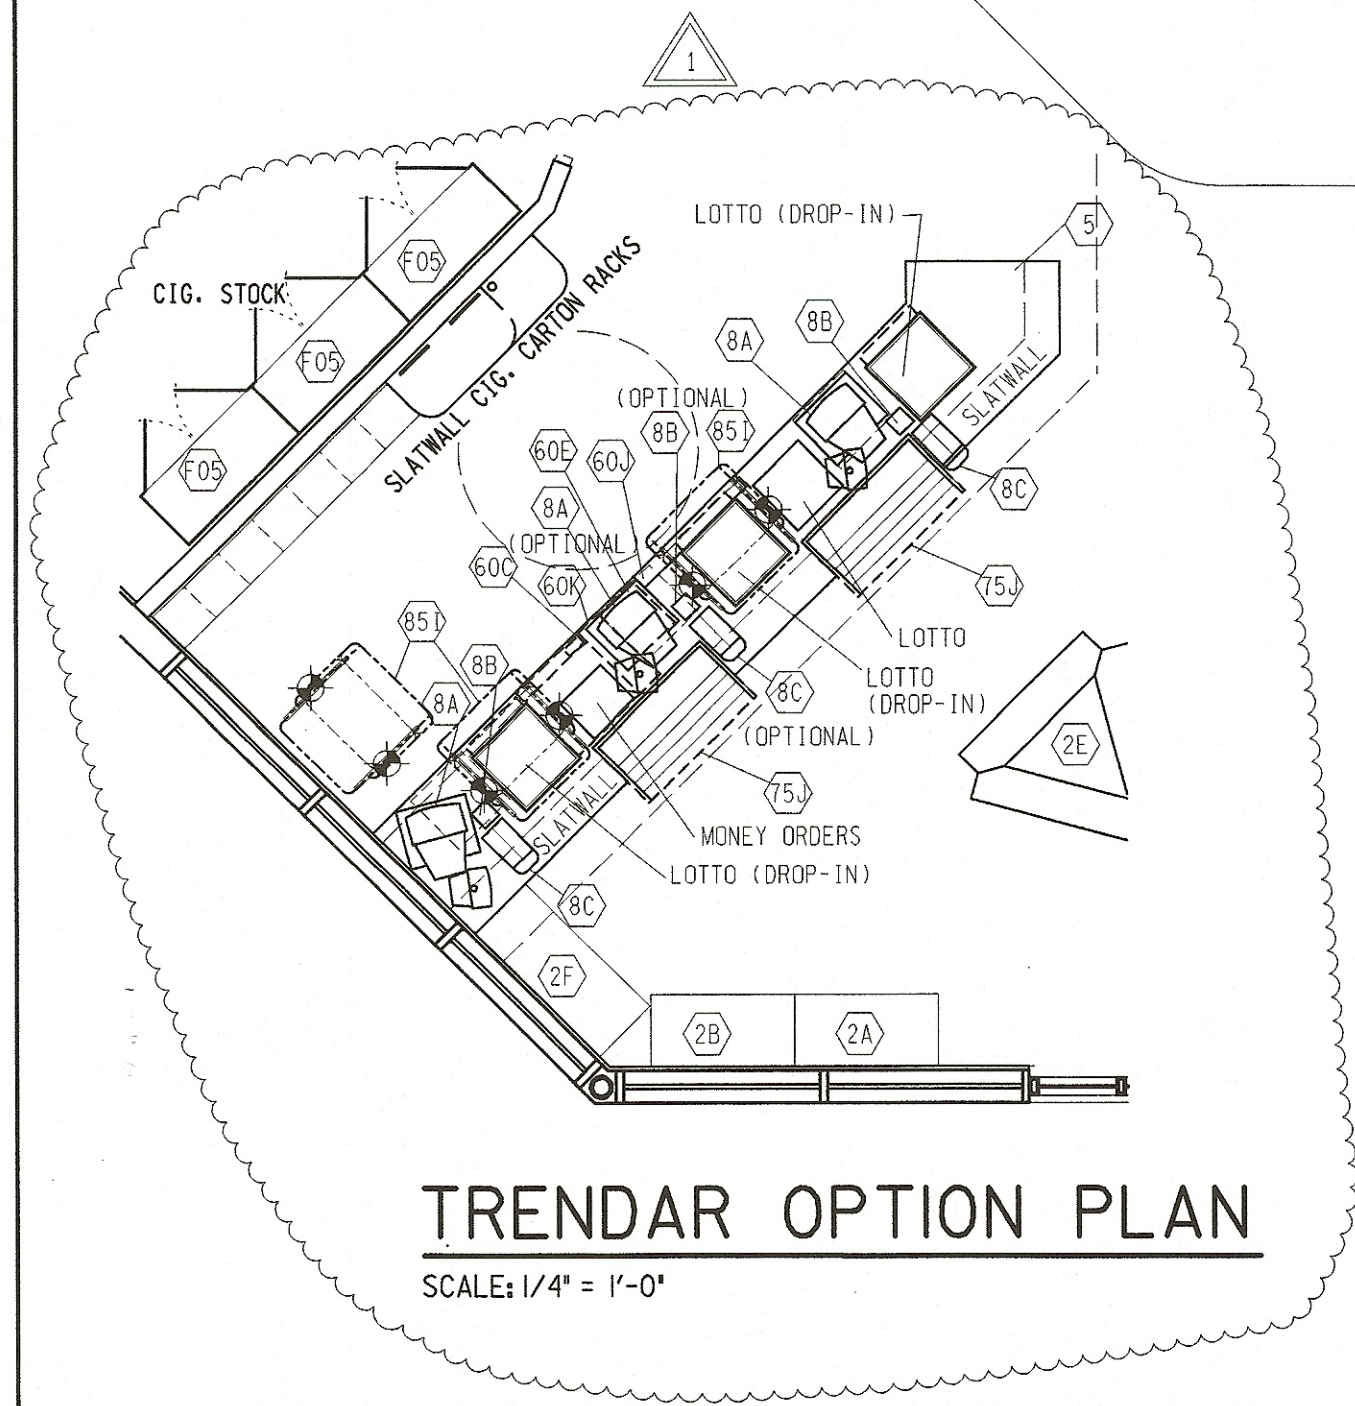

SCALE: 1/4" = 1'-0"

WIRE SHELVING CHART					
FREE-STANDING SHELVING					
	NO. OF SECTIONS	SHELF SIZE (in.)	TIER'S PER SECTION	SHELF HT. A.F.F. (in.)	MATERIAL
F01	1	18x48	4	BOTTOM TIER @18	GALV
F02	2	24x42	4	BOTTOM TIER @18	GALV
F03	2	24x42	4	BOTTOM TIER @18	GALV
F04	3	18x48	4	BOTTOM TIER @18	GALV
*F05	3	14x36	4	BOTTOM TIER @6	CHROME
WALL-MOUNTED SHELVING FURNISHED BY OWNER INSTALLED BY CONTRACTOR					
TAG	NO. OF SECTIONS	SHELF SIZE (in.)	TIER'S PER SECTION	SHELF HT. A.F.F. (in.)	MATERIAL
W01	2	18x36	2	90,106	PAINTED
W02	2	24x36	2	66,78	PAINTED
		18x36	1	54	PAINTED

★ IF SHELVING IS MOUNTED TO WALL PROVIDE PLYWOOD BACKING IN LIEU OF DRYWALL. APPLY 'FRP' OVER PLYWOOD PRIOR TO ATTACHING SHELVING TO WALL.

ITEM	QUAN.	DESCRIPTION	FIB	INS	CON
1	1	ANGLED WALK IN COOLER W/14 NORMAL TEMP. ANTHONY 101 30" X 79" 5 HP SIERRA CONDENSING UNIT WITH (3) AA36-145 EVAPORATOR COILS. 1-STANDARD ENTRANCE & 1-36" X 81" ALL GLASS ENTRANCE DOOR FOR BEER OPTION: REFRIGERATION IS 3 HP SIERRA CONDENSING UNIT W/ (2) AA36-145 COILS & 2 HP SIERRA SYSTEM W/ (2) JA262-BY ELECTRIC DEFROST REFRIGERATOR COILS FOR BEER SECTION. BEER DOORS TO HAVE GLASS HEATERS	0	V	V,P,E
2A	5	1,2,3,4, 13 & 14 TO HAVE SPECIAL DEPTH SHELVING	0	V	---
2B	3	3" START OF 54" TALL GONDOLA WITH 15" BASE, RED TOP CAPS	0	V	---
2C	1	4" START OF 54" TALL GONDOLA WITH 15" BASE, RED TOP CAPS	0	V	---
2D	1	4" ADD OF 54" TALL GONDOLA WITH 15" BASE, RED TOP CAPS	0	V	---
2E	2	2" TRIANGLE SHELVING WITH CASTERS, 54" HIGH, RED TOP CAP	0	V	---
2F	1	4" WALL SHELVING START, 48" HIGH, 15" BASE SHELF, RED TOP CAP	0	V	---
3	6	3" END CAPS 54" TALL WITH 15" BASE, RED TOP CAP	0	V	---
4	49	13" X 36" ADJUSTABLE SHELVING	0	V	---
46	1	13" X 48" ADJUSTABLE SHELVING	0	V	---
5	1	SET OF CUSTOM BUILT COUNTERS, CABINETS, AND DISPLAY PLATFORMS AS SPECIFIED ON FINAL DRAWINGS.	0	V	---
8A	3	*POINT OF SALE* ELECTRONIC EQUIPMENT (MIDDLE POS STATION IS OPTIONAL)	0	V	V,E
8B	3	*POINT OF SALE* SCANNER	0	V	V,E
8C	3	*POINT OF SALE* COIN CHANGER	0	V	V,E
9E	1	CONNOLLY * C-T505 HOT DOG ROLLER GRILL W/SIVERSTONE ROLLERS	0	V	V,E
10A	2	STAR *SS1-20 BUN WARMER DRAWER	0	V	V,E
11E	1	CUSTOM FABRICATED SNEEZE GUARD FOR ROLLER GRILL. 18" H X 60" W X 35" D	0	V	V
21A	1	MINIMASTER MODEL *GSANDBLW MICROWAVE OVEN	0	V	V,E
24A	1	COUNTERTOP CONDIMENT UNIT FOR ITEM NO. 47E	0	V	V
25K	2	FOLLETT MODEL U150SA-BW SINGLE SIDED 8-HALVE ICE & DRINK BEVERAGE DISPENSER, AUTO LOADING	0	V	V,P,E
25M	2	FOLLETT MODEL T55A ICE MAKERS, WATER-COOL D WALL MOUNTED ABOVE BACK ROOM ICE MACHINE)	0	V	V,P,E
25N	2	CARBONATOR UNITS FOR FOLLETT POSTMIX DISPENSERS, MOUNTED AUTO BAG-IN-BOX UNIT	0	V	V,P,E
25O	1	CE-FILO MODEL TC-31 C-PAK AIR COOLED REMOTE CLOSED-ROD PROPYLENE-GLYCOL/WATER ANTIFREEZE SYSTEM, ROOF TOP W/FLUID MANIFOLD	0	V	V,P,E
26E	2	SETS OF MODECO: (1) KSF-1005/A AND (2) KSF-1005/E FOAM COLD CUP DISPENSERS MOUNTED VERTICALLY IN WALL WITH 44 OZ. ON TOP, 20 OZ. ON BOTTOM.	0	C	---
26F	1	SET OF MODECO: (1) KSF-1005/A AND (2) KSF-1005/E FOAM COLD CUP DISPENSERS MOUNTED IN CABINET	0	C	---
27B	2	SETS OF MODECO: (4) KSF-1005/A FOAM HOT CUP DISPENSERS MOUNTED VERTICALLY IN WALL	0	C	---
33A	4	BUNN MODEL *CWF15-3 AUTOMATIC COFFEE MAKER 3-EYE WITH 4" LEGS	0	V	V,P,E
33B	2	CURTIS BQG COFFEE GRINDER	0	V	V,E
33K	2	CECILWARE MODEL *6B-5M-10-LD FIVE-FLAVOR CAPPUCCINO, 18"W X 22"D X 26"H (REMOVE DRIP TRAY BASE)	0	V	V,P,E
34G	1	FEDERAL MODEL R55M-6700 OPEN-FRONT DELI DISPLAY CASE W/REMOTE DISPENSER	0	V	V,P,E
47E	1	DELFIELD #M188 DROP-IN COLD WELL FOR COMMODITIES, W/ INTEGRAL REFRIGERATION UNIT	0	V	P,E
58G	1	BAKERY DISPLAY CASE, FLOOR-MOUNTED, CUSTOM-BUILT BY CABINET VENDOR	0	V	V,E
59B	1	METAL MASTERS "EAGLE" #412-16-3-1BLR 3-COMPARTMENT SINK W/ LEFT & RIGHT DRAINBOARDS	0	C	P
60C	1	AUTO VEND *RMS-103 REVENUE MANAGEMENT SYSTEM	0	C	V,E
60E	1	AUTO VEND *CDS-5000 CASH DEPOSITORY SYSTEM	0	V	V,E
60I	1	HAYMAN *K5-28KK GENERAL PURPOSE ROLL-TOP SAFE	0	V	V
60J	1	HAYMAN *GPS12-BK GENERAL PURPOSE SAFE	0	V	V
60K	1	AUTOVEND ACCEPTOR 402 CDS	0	V	V,E
67D	1	MANITOWOC Q102SN ICE MAKER W/ C-1095 REMOTE CONDENSER, RT50-404A LINE KIT & C730 ICE BIN	0	V	V,P,E
69D	1	UNIVERSAL/NOLIN ULG50BD TWO DOOR SELF CONTAINED LOW TEMPERATURE DISPLAY FREEZER	0	V	V,E
69K	1	UNIVERSAL/NOLIN ULG50BS ONE DOOR SELF CONTAINED LOW TEMPERATURE DISPLAY FREEZER	0	V	V,E
69L	1	TYLER LFS SPOT ICE CREAM NOVELTY SPOT MERCHANDIZER	0	V	V,E
75J	2	36" CUSTOM CANTY COUNTER, STAGGERED SHELVING 48" HIGH, WITH ADJUSTABLE WIRE SHELVES	0	V	V
79	1	BULK LIQUID CO2 SUPPLY SYSTEM, 20" DIAMETER X 61" HIGH, WEIGHT 290 POUNDS	0	V	V
80	1	TAYLOR MODEL *35S FROZEN CARBONATED BEVERAGE FREEZER, CHILLED WATER CONDENSER FROM ITEM #25N1	0	V	V
81B	1	EVERPURE WATER FILTER SYSTEM #443-11 HIGH FLOW SYSTEM CSR WITH PRE-FILTER AND ALARM, 34"X33"X8"	0	C	C,P,E
851	2 (3)	2 FT. WINI OPN OVERHEAD PACK MERCHANDIZER1 CIGARETTE PACK RACK - PACK RACK BY WINDOW IS OPTIONAL W/ TRENDOR	0	V	---
88C	2	STARRETT TP46GAS LOW PROFILE ICE MERCHANDIZERS	0	V	V,E
94	1	ATM CASH DISPENSER	0	V	V,E
101	2	12" SPINNER RACKS	0	V	---
106A	1	STEELCASE 1700 SERIES FIVE DRAWER VERTICAL FILE #17471; PAINT NUMBER 4654 GREY VALUE 2; OPTIONS W/A	0	V	---
107	1	STEELCASE 433 SERIES SEATING (OFFICE DESK CHAIR) STYLE NUMBER 433-1323; COLOR NUMBER FOR BASE, ARMS, SHELL AND CASTERS 6250 KAFFA; SEATING UPHOLSTERY BY STEELCASE, PATTERN REGIS #5205 ROYAL;	0	V	---
108	1	DELFIELD MODEL 602S-5 FREEZER	0	V	V,E
123	1	HUSTESS/ DOLLY DISPLAY	0	V	---

(ALL FINAL CONNECTIONS BY ELECTRICAL
AND/OR PLUMBING CONTRACTORS IN ALL CASES)

ITEM NO.	DESCRIPTION	RESPONSIBILITY	
		CONTRACTOR	VENDOR
1	INSTALL SLEEVES & WIRING FOR FOOD SERVICE VENDOR'S SIGN ON REAR WALL	X	
	ERECT WALK-IN COOLER/ FREEZER		X
	PROVIDE ROOF PENETRATIONS REQUIRED FOR CONDENSING LINES	X	
	SET REMOTE CONDENSING UNIT ON ROOF		
	RUN CONDENSATE DRAIN LINE FROM EVAPORATOR COILS TO FLOOR DRAIN	X	
	RUN, SECURE AND CONNECT COPPER REFRIGERATION LINES FROM EVAPORATOR COIL TO CONDENSING UNIT		X
	START UP OF UNIT		X
	PROVIDE ROOF PENETRATIONS REQUIRED FOR CONDENSING LINES	X	
25K, MLO FOLLET / FC-PAC UNIT & 80 TAYLOR FROZEN BEVERAGE DISPENSER	SET REMOTE CONDENSING UNIT ON ROOF	X	
	RUN CONDENSATE DRAIN LINES TO DRAIN	X	
	RUN, SECURE & CONNECT REFRIGERATION LINES FROM EVAPORATOR COIL TO CONDENSING UNIT		X
	RUN, SECURE & CONNECT GLYCOL LINES FROM ITEM #250 (FC-PAC UNIT) TO ITEM #25M (POSTUM ICEMAKERS) AND #80 FROZEN BEVERAGE UNIT		X
	RUN, SECURE & CONNECT FILTERED WATER & BEVERAGE LINES TO FROZEN BEVERAGE UNIT #80, ICEMAKERS #25M & FOUNTAIN UNITS #25K		X
	START UP OF UNITS		X
	PROVIDE ROOF PENETRATIONS REQUIRED FOR CONDENSING LINES	X	
	SET REMOTE CONDENSING UNIT ON ROOF		
34G DELI CASE	RUN CONDENSATE DRAIN LINE TO DRAIN	X	
	RUN, SECURE & CONNECT REFRIGERATION LINES FROM EVAPORATOR COIL TO CONDENSING UNIT		X
	START UP OF UNIT		X
	PROVIDE ROOF PENETRATIONS REQUIRED FOR CONDENSING LINES	X	
	SET REMOTE CONDENSING UNIT ON ROOF		
67D	RUN CONDENSATE DRAIN LINE TO DRAIN	X	
	RUN, SECURE & CONNECT REFRIGERATION LINES FROM EVAPORATOR COIL TO CONDENSING UNIT		X
	RUN, SECURE & CONNECT FILTERED WATER & BEVERAGE LINES TO ICEMAKER		X
	START UP OF UNIT		X
	PROVIDE ROOF PENETRATIONS REQUIRED FOR CONDENSING LINES	X	
	SET REMOTE CONDENSING UNIT ON ROOF	X	
	RUN CONDENSATE DRAIN LINE TO DRAIN	X	
	RUN, SECURE & CONNECT REFRIGERATION LINES FROM EVAPORATOR COIL TO CONDENSING UNIT		X
*LOCKABLE ENCLOSED SECURITY WIRE SHELVING, "EAGLE" = SC1460 W/OPTIONAL 86" POSTS AND (3) OPTIONAL INTERIOR SHELVES			

*LOCKABLE ENCLOSED SECURITY WIRE SHELVING
"EAGLE" * SC1460 W/OPTIONAL 86" POSTS AND
(3) OPTIONAL INTERIOR SHELVES

SHEET METAL ROLL-FORMED SHELVING BY
"E-Z SHELVING SYSTEMS, INC."

LJB GROUP, INC. ENGINEERS & ARCHITECTS	545 Wabokies Bl. Lans, Ohio 45801 TEL (419) 252-0950 FAX (419) 252-0950	LJB NO. LW-11951 A01
01		

Established 1998

Speedway

SA SUPERAMERICA[®]

Presented For
Speedway SuperAmerica LLC
A subsidiary of Speedway Motors, Inc.
A subsidiary of Marathon Petroleum LLC

[illegible]

EQUIPMENT PLAN

BUILDING TYPE C3200

LEFT HAND STORE 3169 SQ. FT.

86'-1" x 155'-3"

SCALE	1 1/4" = 1' - 0"	DATE
DRAFT	T. SPRADLIN	6-1-00
OWNER	P. JACOBSON	6-14-00
REVIEWER	T.D. BOARDMAN	6-30-00
DRWG. NO.		

EQ-1