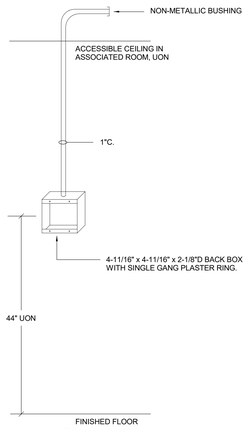

TYPE "P", "LD", "CB", "W", "▼" ROUGH IN DETAIL
SCALE: NONE

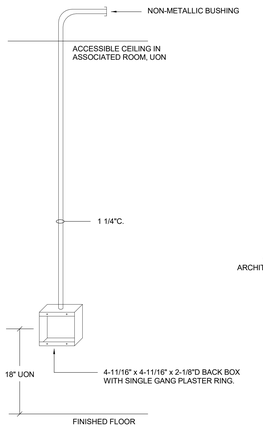

DATA/VOICE ROUGH IN DETAIL
SCALE: NONE

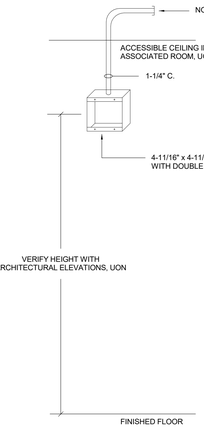

VIDEO "▭" ,"(V)" ROUGH IN DETAIL
SCALE: NONE

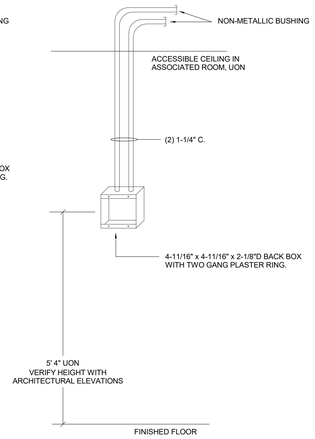

TYPE "▼" ROUGH IN DETAIL
SCALE: NONE

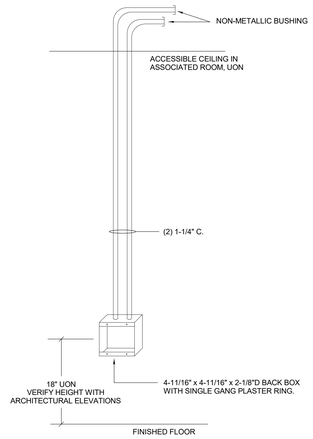

TYPE "▼" ROUGH IN DETAIL
SCALE: NONE

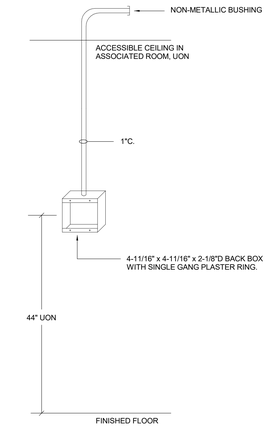

TYPE "KP" ROUGH IN DETAIL
SCALE: NONE

NOTE:
TYPICAL FOR ALL WALL FACEPLATES, UON

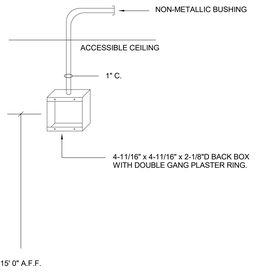

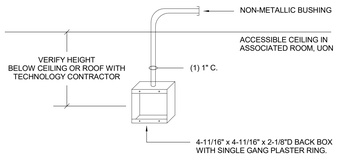

TYPE "▭" ROUGH IN DETAIL
SCALE: NONE

WALL MOUNT "▽" ROUGH IN DETAIL
SCALE: NONE

B
TYPE "▼" FLOOR BOX ROUGH IN DETAIL
SCALE: NONE

NOTE: ROUTE ALL LOW VOLTAGE CONDUITS TO ABOVE NEAREST ACCESSIBLE CEILING SPACE, UON.

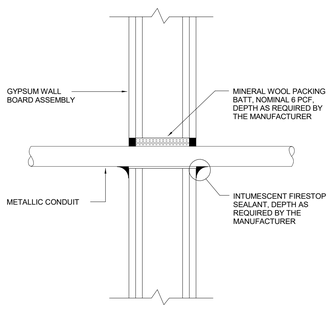

FIRESTOP DETAIL #1
SCALE: NONE

DESCRIPTION
ONE OR TWO HOUR RATING,
SINGLE PIPE THROUGH GYPSUM BOARD WALL

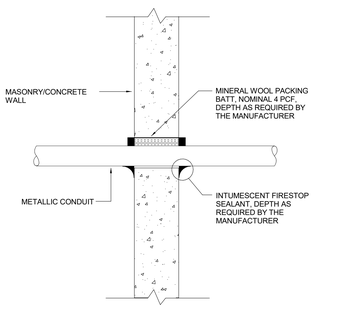

FIRESTOP DETAIL #2
SCALE:NONE

DESCRIPTION
THREE HOUR RATING,
SINGLE PIPE THROUGH CONCRETE OR MASONRY WALL

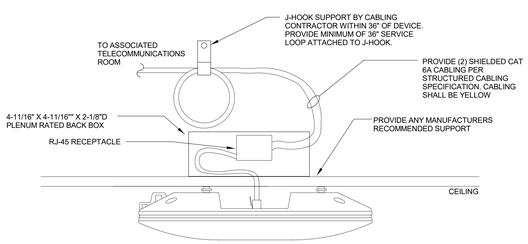

WIRELESS ACCESS POINT (WAP) MOUNTING AND CABLING DETAIL
SCALE: NONE

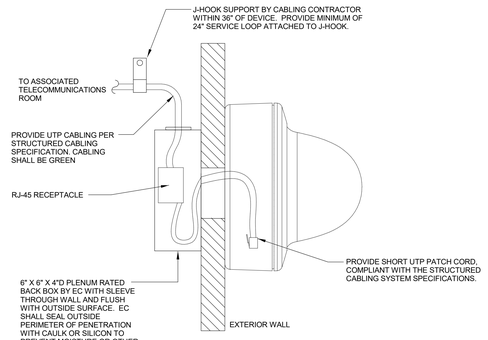

EXTERIOR WALL MOUNTED CAMERA ENCLOSURE AND CABLING DETAIL
SCALE: NONE

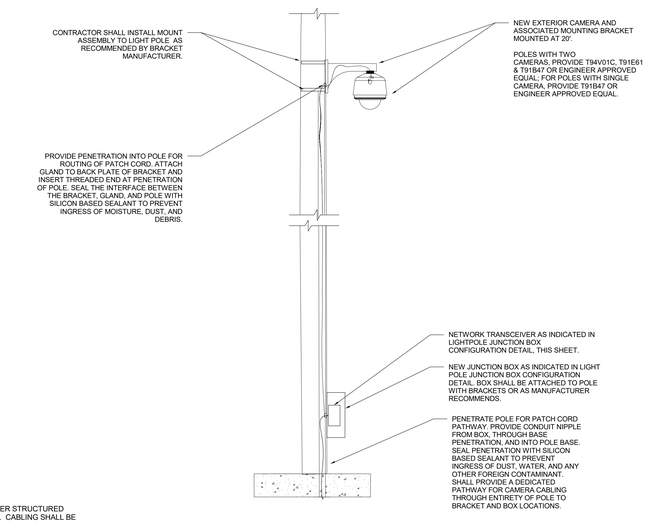

LIGHT POLE ACCESS POINT CABLING DETAIL
SCALE: NONE

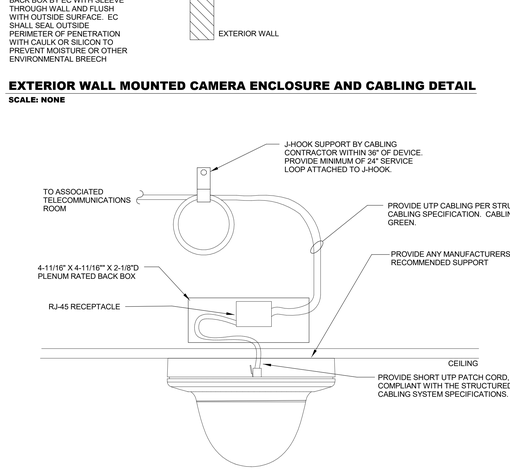

INTERIOR CAMERA MOUNTING AND CABLING DETAIL (RECESSED MOUNT)
SCALE: NONE

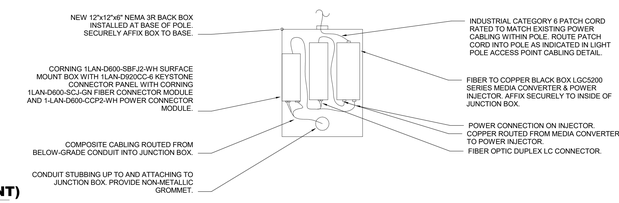

LIGHT POLE JUNCTION BOX CONFIGURATION
SCALE: NONE

COORDINATE LOCATION OF END DEVICE WITH ASSOCIATED CONTRACTOR PRIOR TO ROUGH-IN OF PROVISIONING CABLE DROP

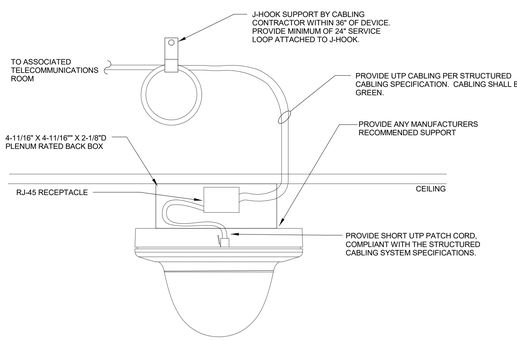

INTERIOR CAMERA MOUNTING AND CABLING DETAIL (SURFACE MOUNT)
SCALE: NONE

COORDINATE LOCATION OF END DEVICE WITH ASSOCIATED CONTRACTOR PRIOR TO ROUGH-IN OF PROVISIONING CABLE DROP

PROJECT NO
2203-1

ARCHITECTURAL VISION GROUP, LTD
ARCHITECTS ○ PLANNERS
23850 SPERRY DRIVE CLEVELAND, OHIO 44145

PROFESSIONAL SEAL:
STATE OF OHIO ANTHONY M. WEIL REGISTERED PROFESSIONAL ENGINEER

REGISTERED COMMUNICATIONS DISTRIBUTION DESIGNER
BICSI
EXPIRES: 12-31-24
BICSI ID #: 181837R
Daniel R Kodlovic

CONSULTANT:
OSBORN ENGINEERING
1100 Superior Avenue - Suite 350 | Cleveland, OH 44114
216.861.2020
www.osborn-eng.com

MASSILLON CITY SCHOOLS
MASSILLON WEST ELEMENTARY
PK-3
250 20TH STREET NW, MASSILLON, OHIO 44646
MASSILLON CITY SCHOOL DISTRICT MASSILLON, OHIO

MARK:	DATE:	DESCRIPTION
	07.12.23	100% BID PERMIT SET

ISSUED AS:

PROJECT NO	2203-1
DRAWN BY	DRK
CHECKED BY	AMW
DATE	07/12/23

TECHNOLOGY DETAILS

SCALE: 1/8" = 1'-0"

SHEET NO
T-501