ENCH MARK: Top of Fire Hydrant N.W. Corner of Lincoln Way East & 2nd St. N.E., Highest point on Hydrant ELEV. =100.00 (Assumed)

Re-Establish Grid Coordinates Use Point on W. Curb Line of 2nd St. S.E. and the Easterly rojection of a Line 3' S of the South Line of Lots 264 & 265. 25' Grid Used

f for Survey: RICE & WALLACE SURVEY - LOT No. 260 - March, 1942
RICE & WALLACE SURVEY - LOT No. 263 - Sept. 23, 1931.
CITY OF MASSILLON SURVEY FIELD BOOKS "B," Pg 36, "D", Pg. 20.
Note all Surplus in Block Given to Lot 265

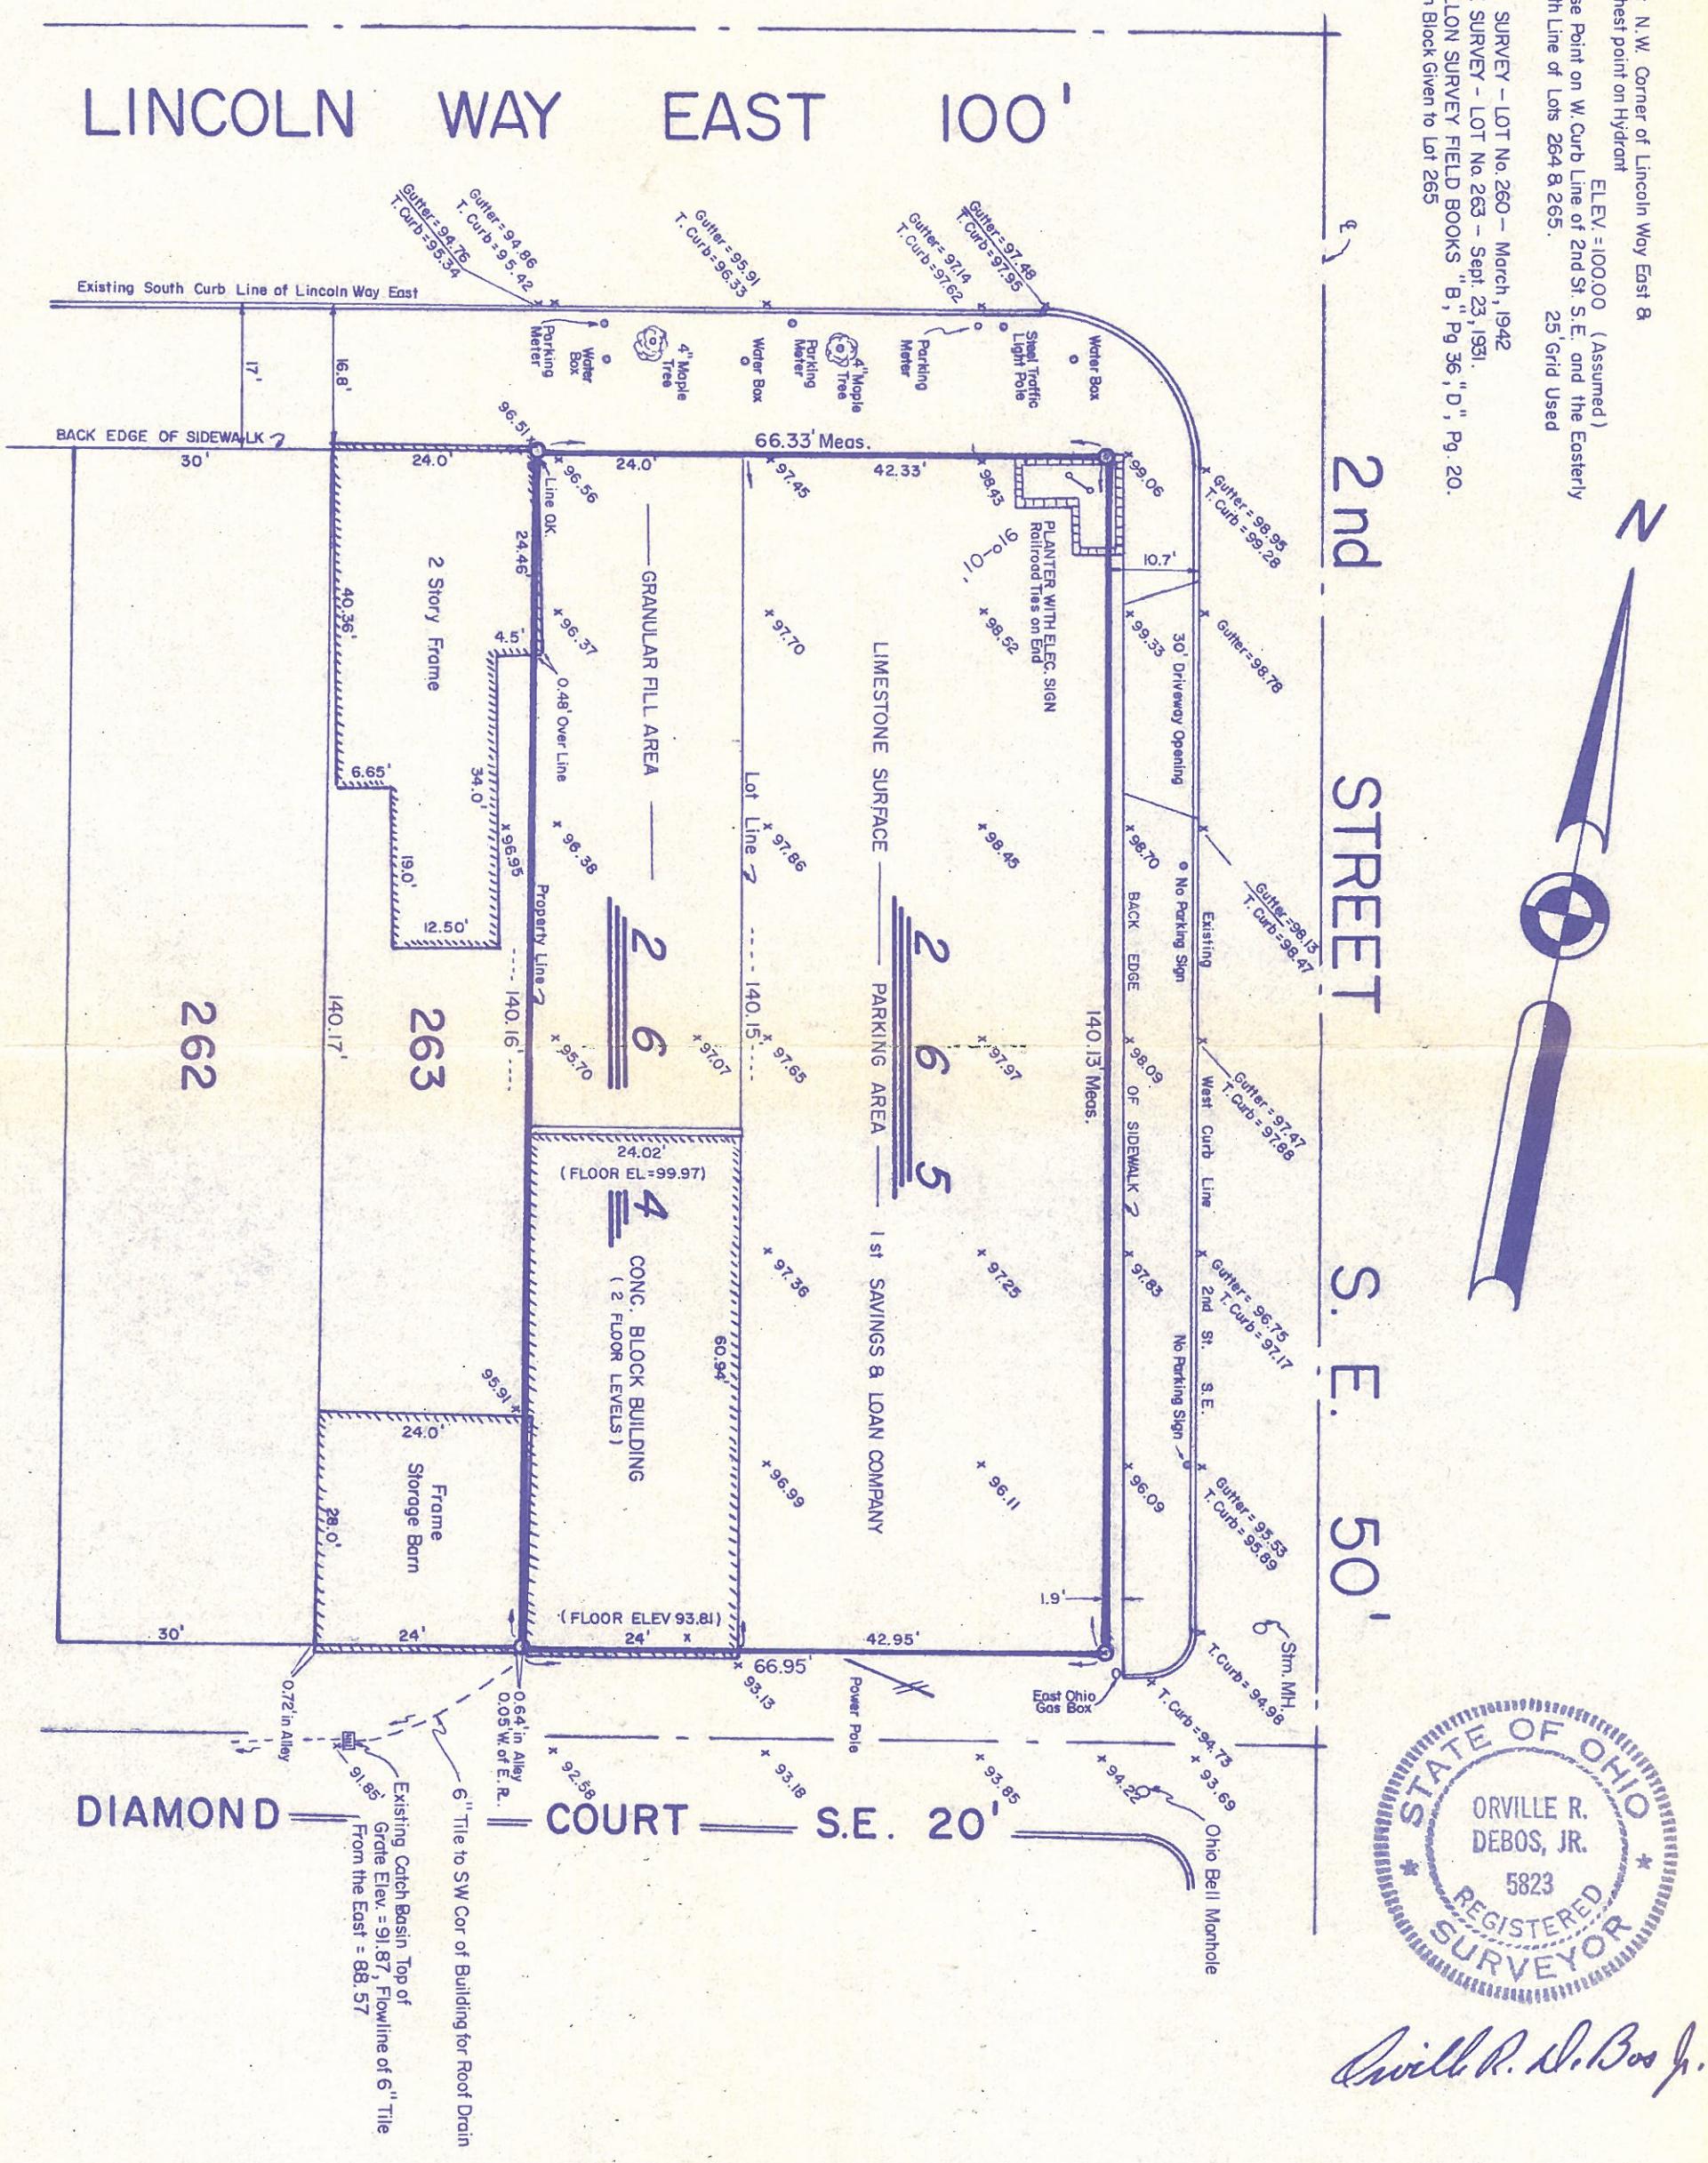

STATE OF OHIO
ORVILLE R. DEBOS, JR.
5823
REGISTERED SURVEYOR

Orville R. DeBos Jr.

TOPOGRAPHY MAP

of Lot Numbers 264 and 265 in the City of Massillon, Ohio.

SCALE: 1" = 20'

DATE: MARCH 10, 1979

OR: THE 1st SAVINGS and LOAN COMPANY