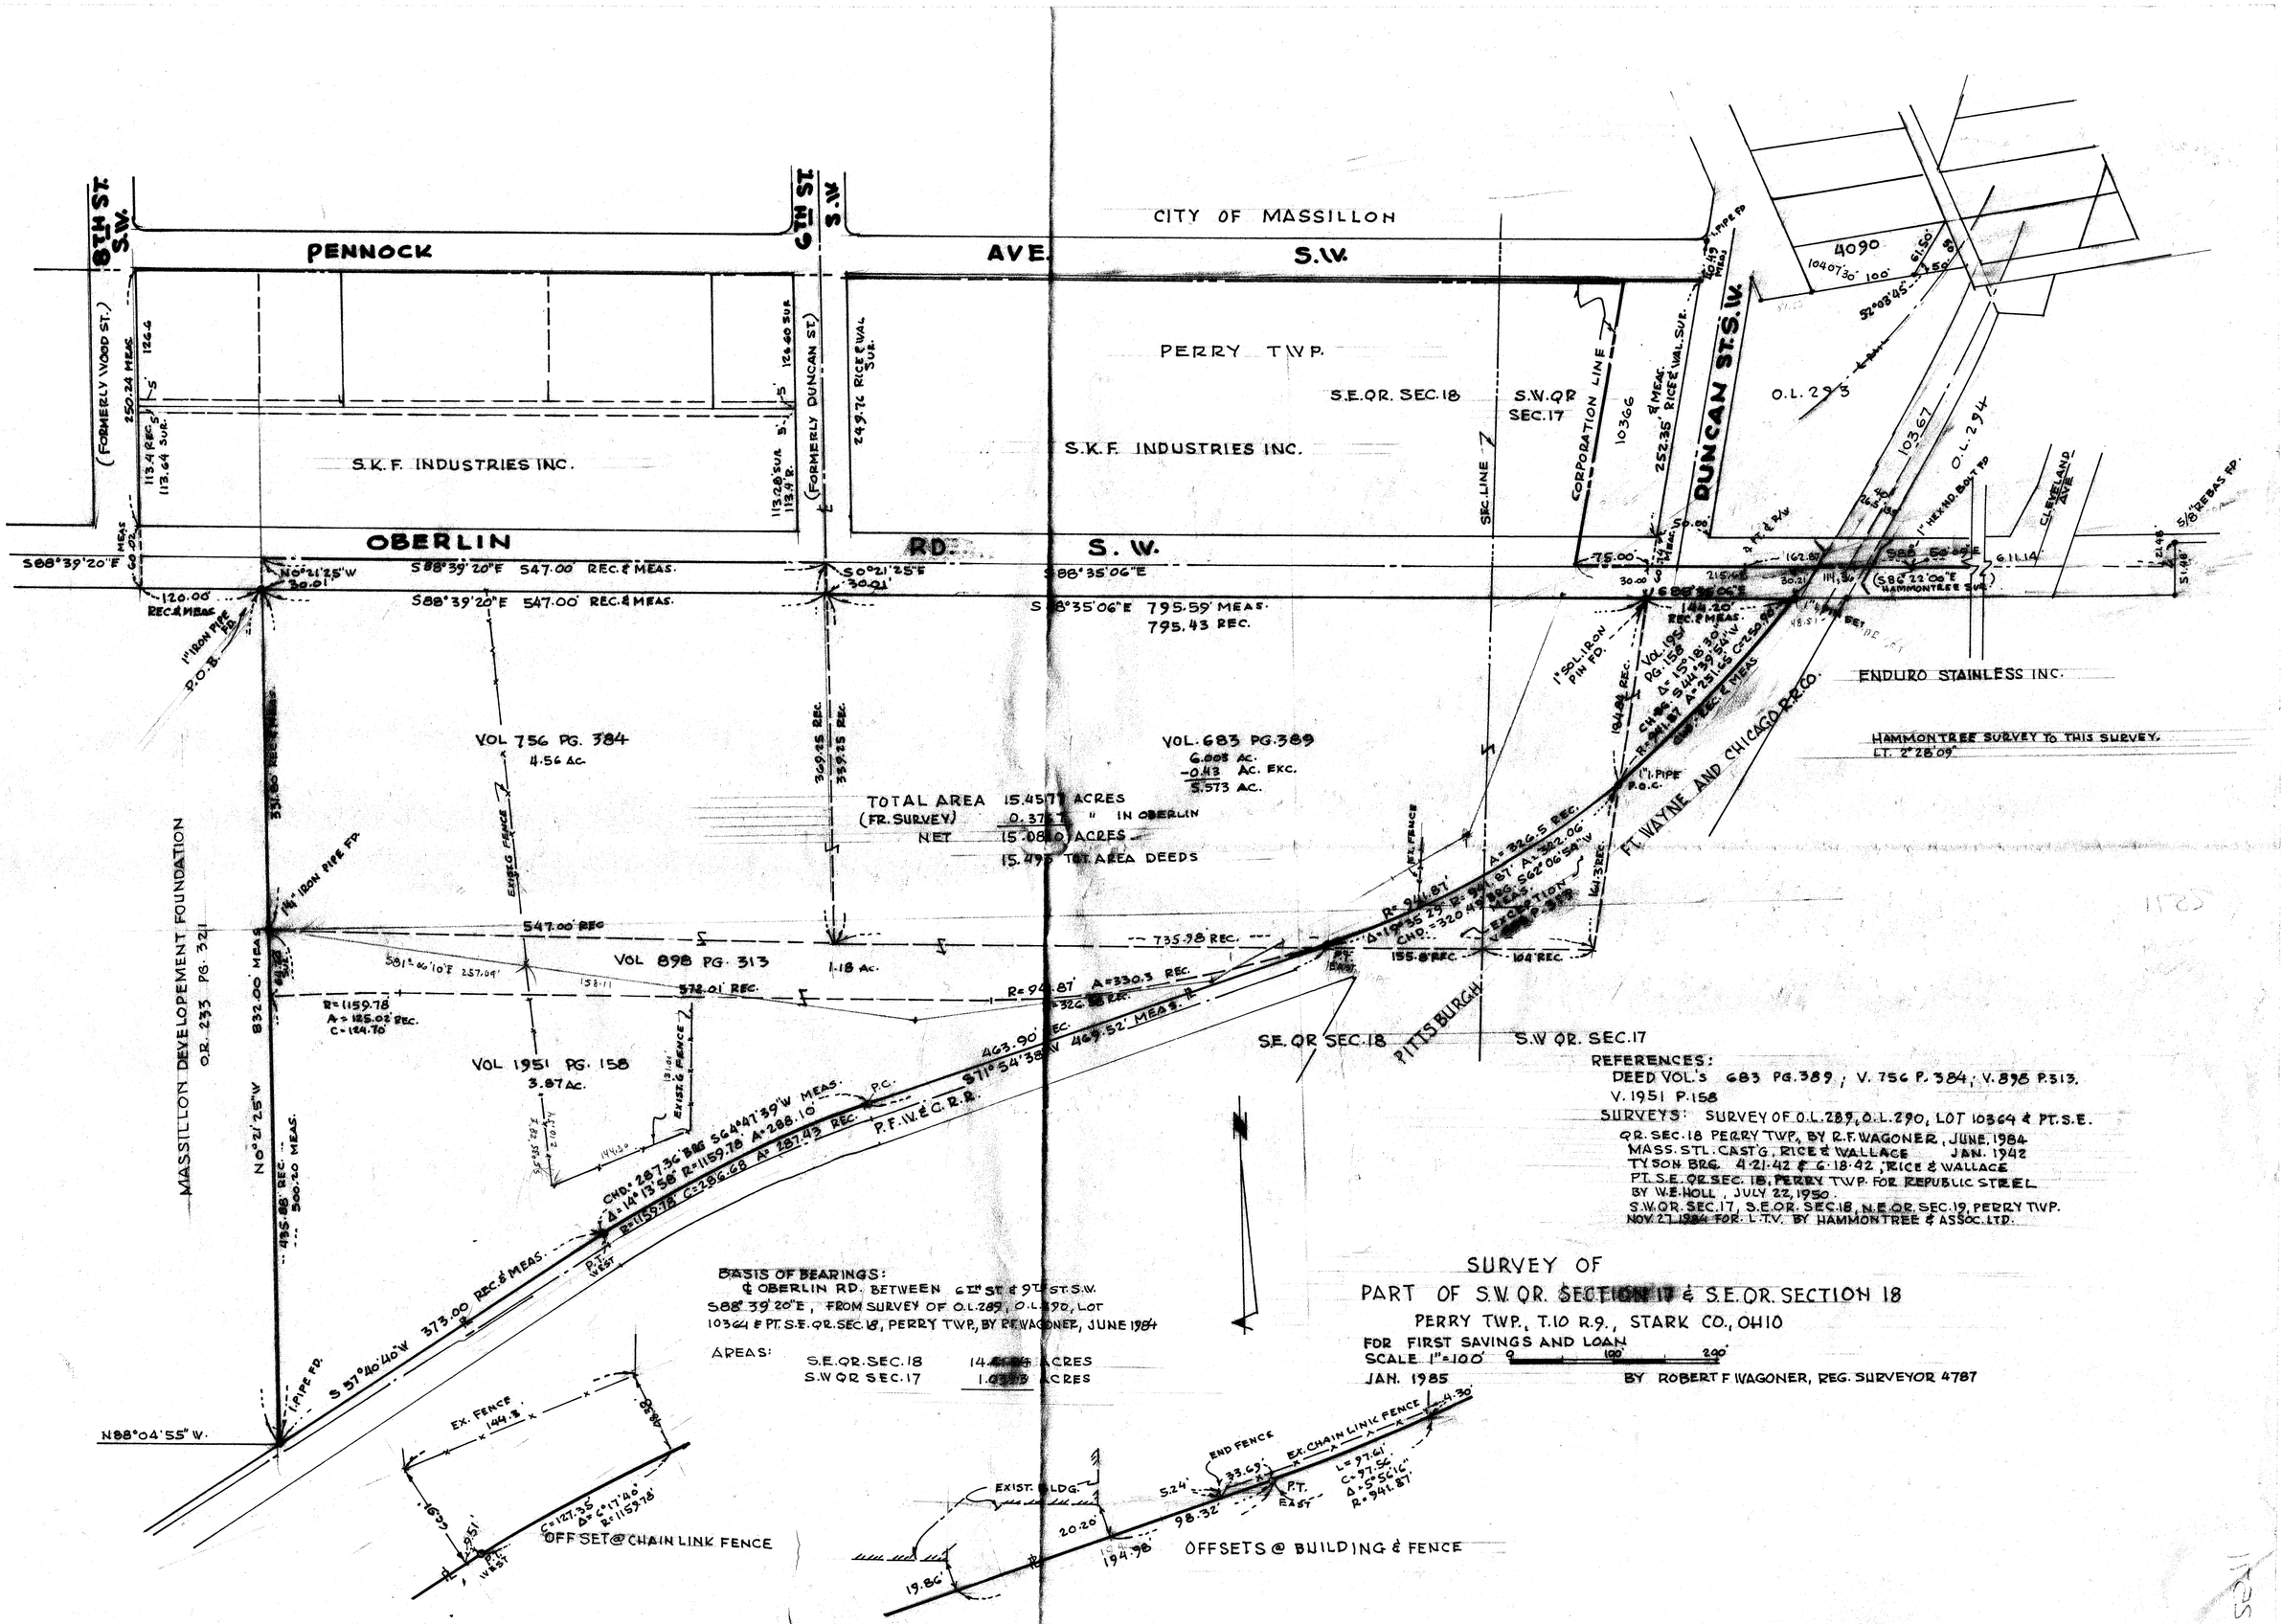
CITY OF MASSILLON
PENNOCK AVE. S.W.
8TH ST. S.W.
6TH ST. S.W.
(FORMERLY WOOD ST.)
(FORMERLY DUNCAN ST.)
DUNCAN ST. S.W.
OBERLIN RD. S.W.
PERRY TWP.
S.E. QR. SEC. 18
S.W. QR SEC. 17
S.K.F. INDUSTRIES INC.
CORPORATION LINE
SEC. LINE
ENDURO STAINLESS INC.
HAMMONTREE SURVEY TO THIS SURVEY.
VOL 756 PG. 384
4.56 AC.
VOL. 683 PG. 389
6.003 AC.
-0.43 AC. EXC.
5.573 AC.
TOTAL AREA 15.4577 ACRES
(FR. SURVEY) 0.37 " IN OBERLIN
NET 15.080 ACRES
15.495 TOT AREA DEEDS
VOL 898 PG. 313
1.18 AC.
VOL 1951 PG. 158
3.87 AC.
MASSILLON DEVELOPEMENT FOUNDATION
O.R. 233 PG. 321
PITTSBURGH
FT. WAYNE AND CHICAGO R.R. CO.
P.F.W. & C.R.R.
S.E. QR SEC. 18
S.W. QR. SEC. 17
REFERENCES:
DEED VOL.'S 683 PG. 389 ; V. 756 P. 384 ; V. 898 P. 313.
V. 1951 P. 158
SURVEYS: SURVEY OF O.L. 289, O.L. 290, LOT 10364 & PT. S.E.
QR. SEC. 18 PERRY TWP., BY R.F. WAGONER, JUNE 1984
MASS. STL. CAST'G, RICE & WALLACE JAN. 1942
TYSON BRG. 4-21-42 & 6-18-42, RICE & WALLACE
PT. S.E. QR. SEC. 18, PERRY TWP. FOR REPUBLIC STEEL
BY W.E. HOLL, JULY 22, 1950.
S.W. QR. SEC. 17, S.E. QR. SEC. 18, N.E. QR. SEC. 19, PERRY TWP.
NOV. 27, 1984 FOR: L.T.V. BY HAMMONTREE & ASSOC. LTD.
BASIS OF BEARINGS:
℄ OBERLIN RD. BETWEEN 6TH ST. & 9TH ST. S.W.
S88°39'20"E, FROM SURVEY OF O.L. 289, O.L. 290, LOT
10364 & PT. S.E. QR. SEC. 18, PERRY TWP., BY R.F. WAGONER, JUNE 1984
AREAS:
S.E. QR. SEC. 18 14.4[illegible] ACRES
S.W. QR SEC. 17 1.0[illegible] ACRES
SURVEY OF
PART OF S.W. QR. SECTION 17 & S.E. QR. SECTION 18
PERRY TWP., T.10 R.9., STARK CO., OHIO
FOR FIRST SAVINGS AND LOAN
SCALE 1"=100'
JAN. 1985
BY ROBERT F. WAGONER, REG. SURVEYOR 4787
OFF SET @ CHAIN LINK FENCE
OFFSETS @ BUILDING & FENCE

2571