

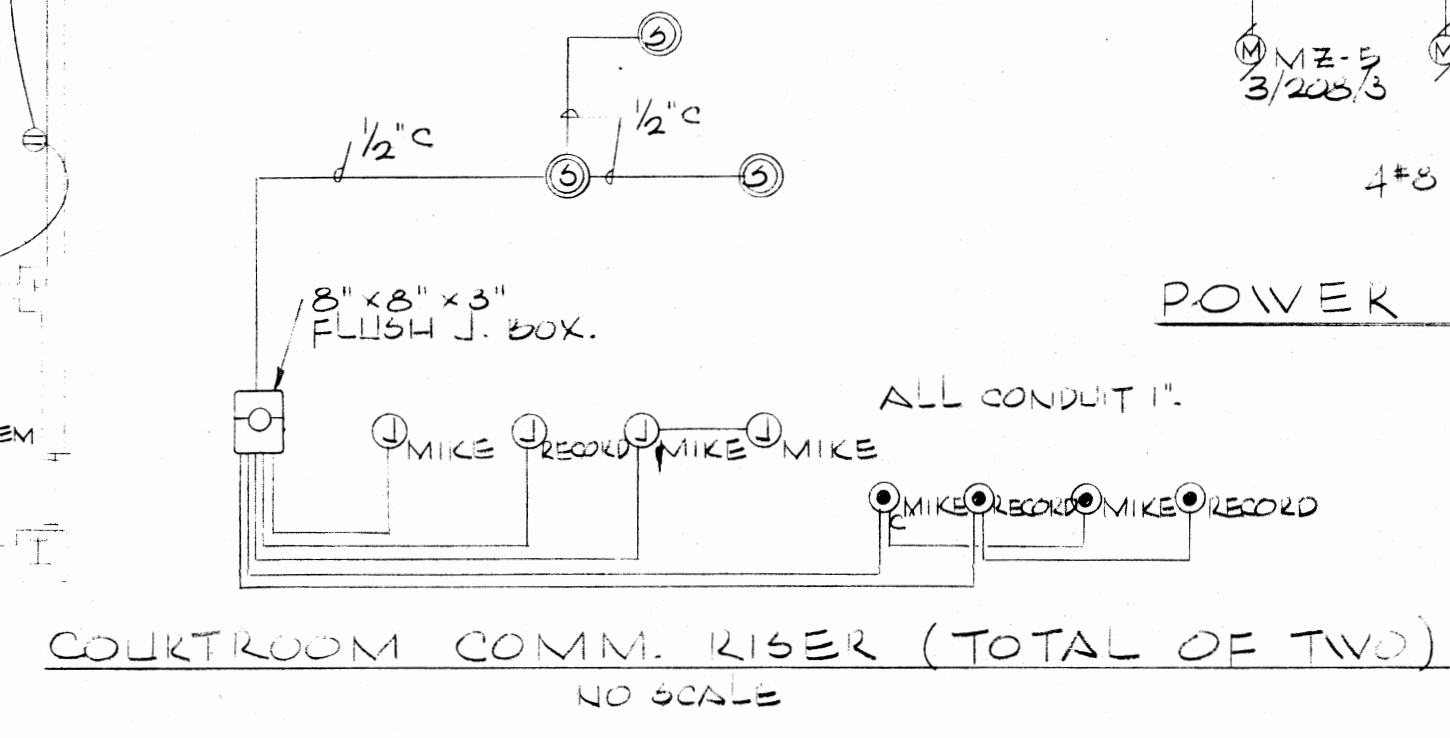
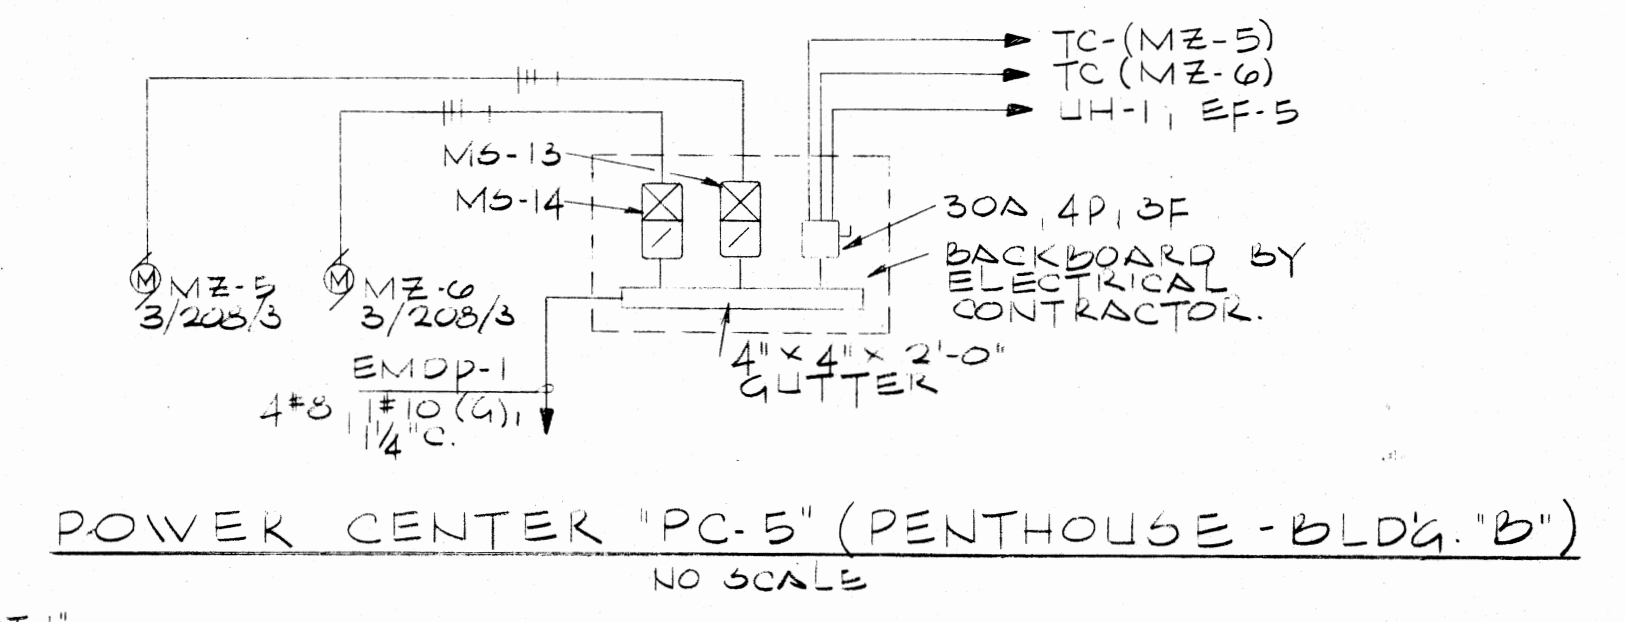
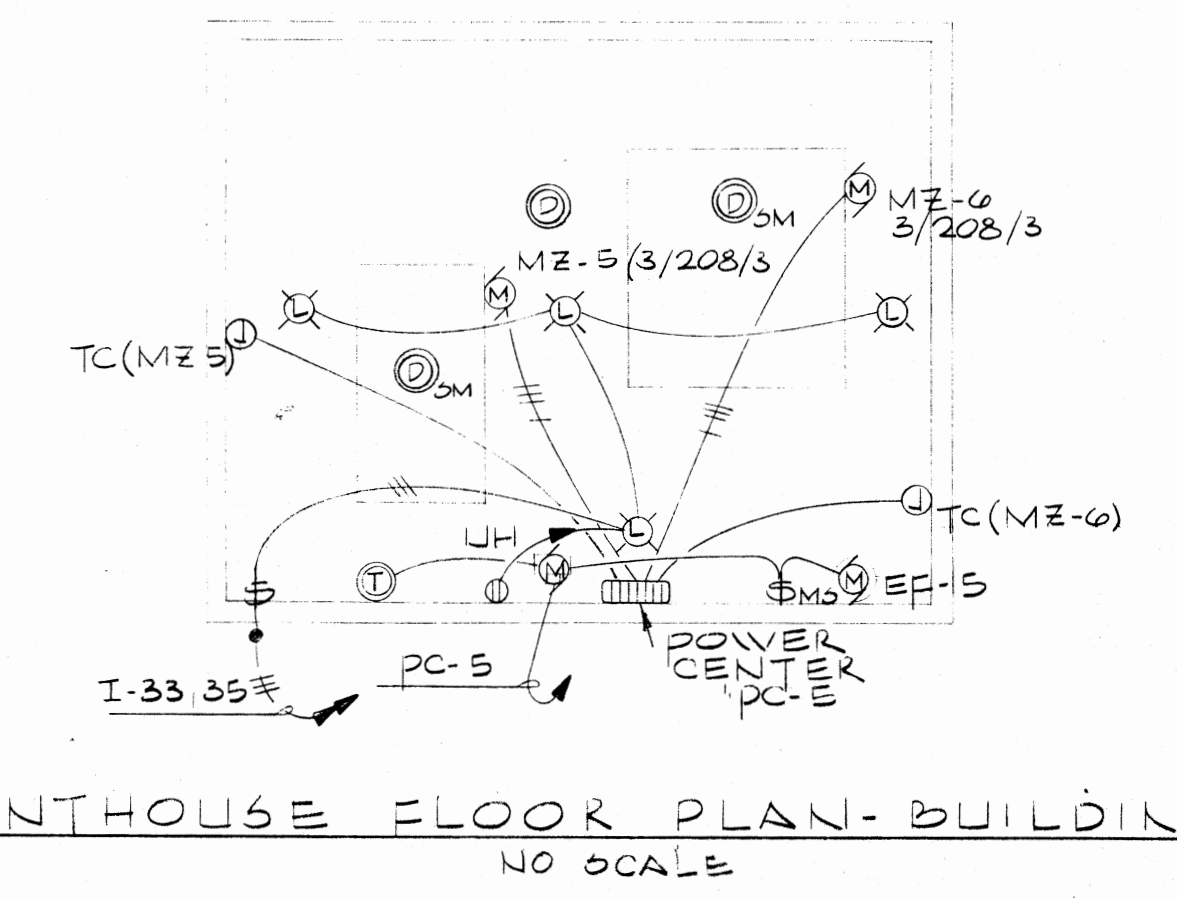
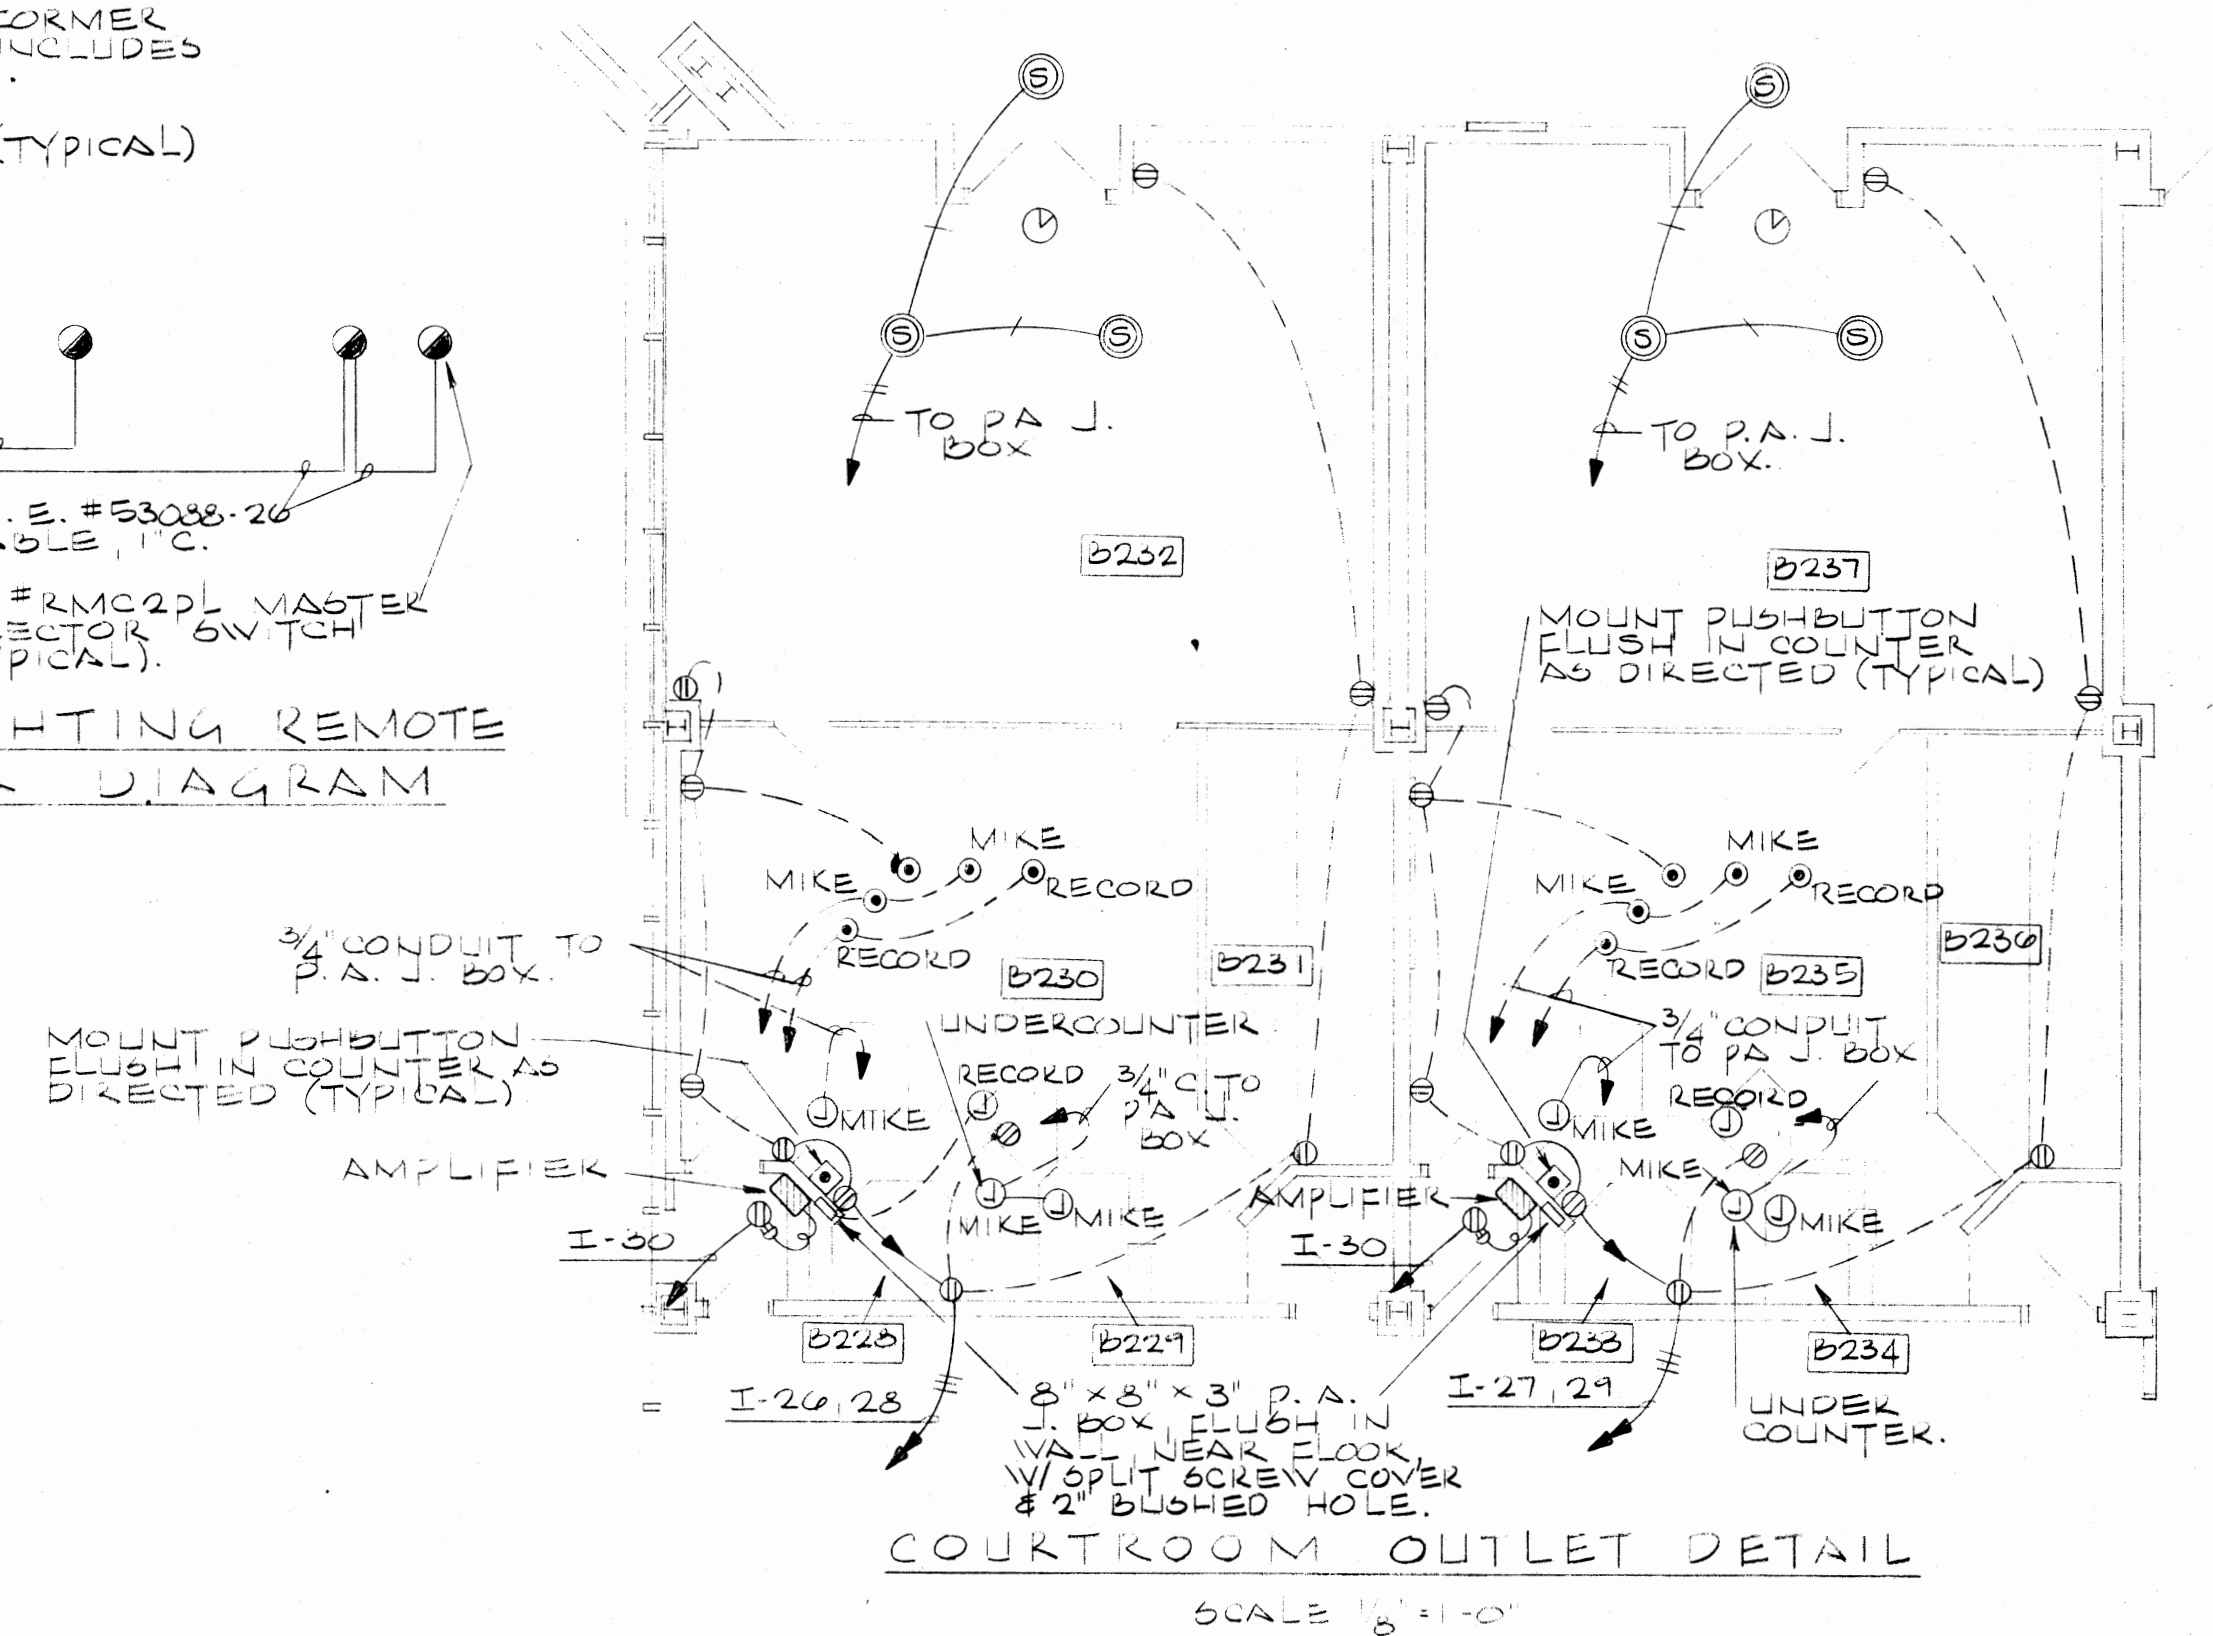
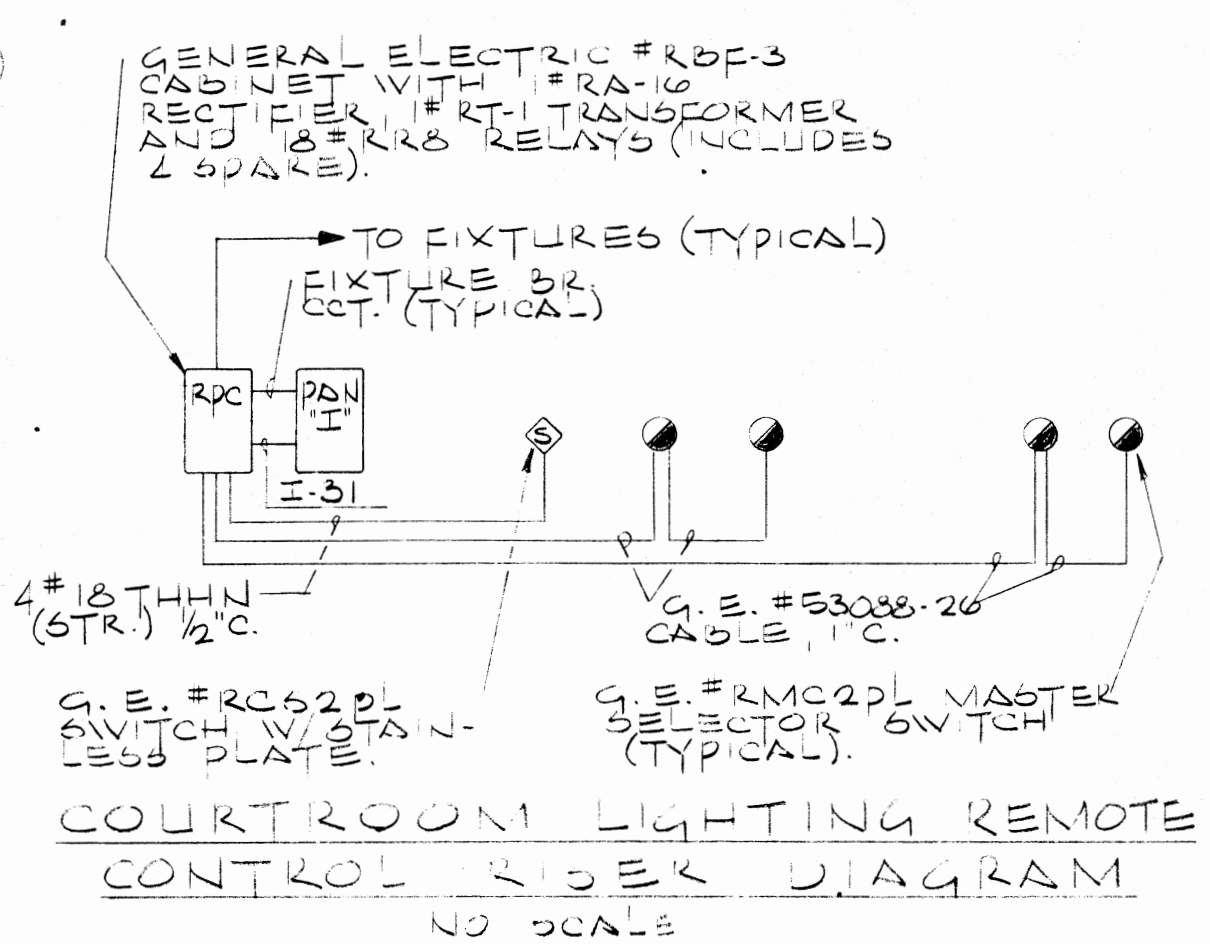
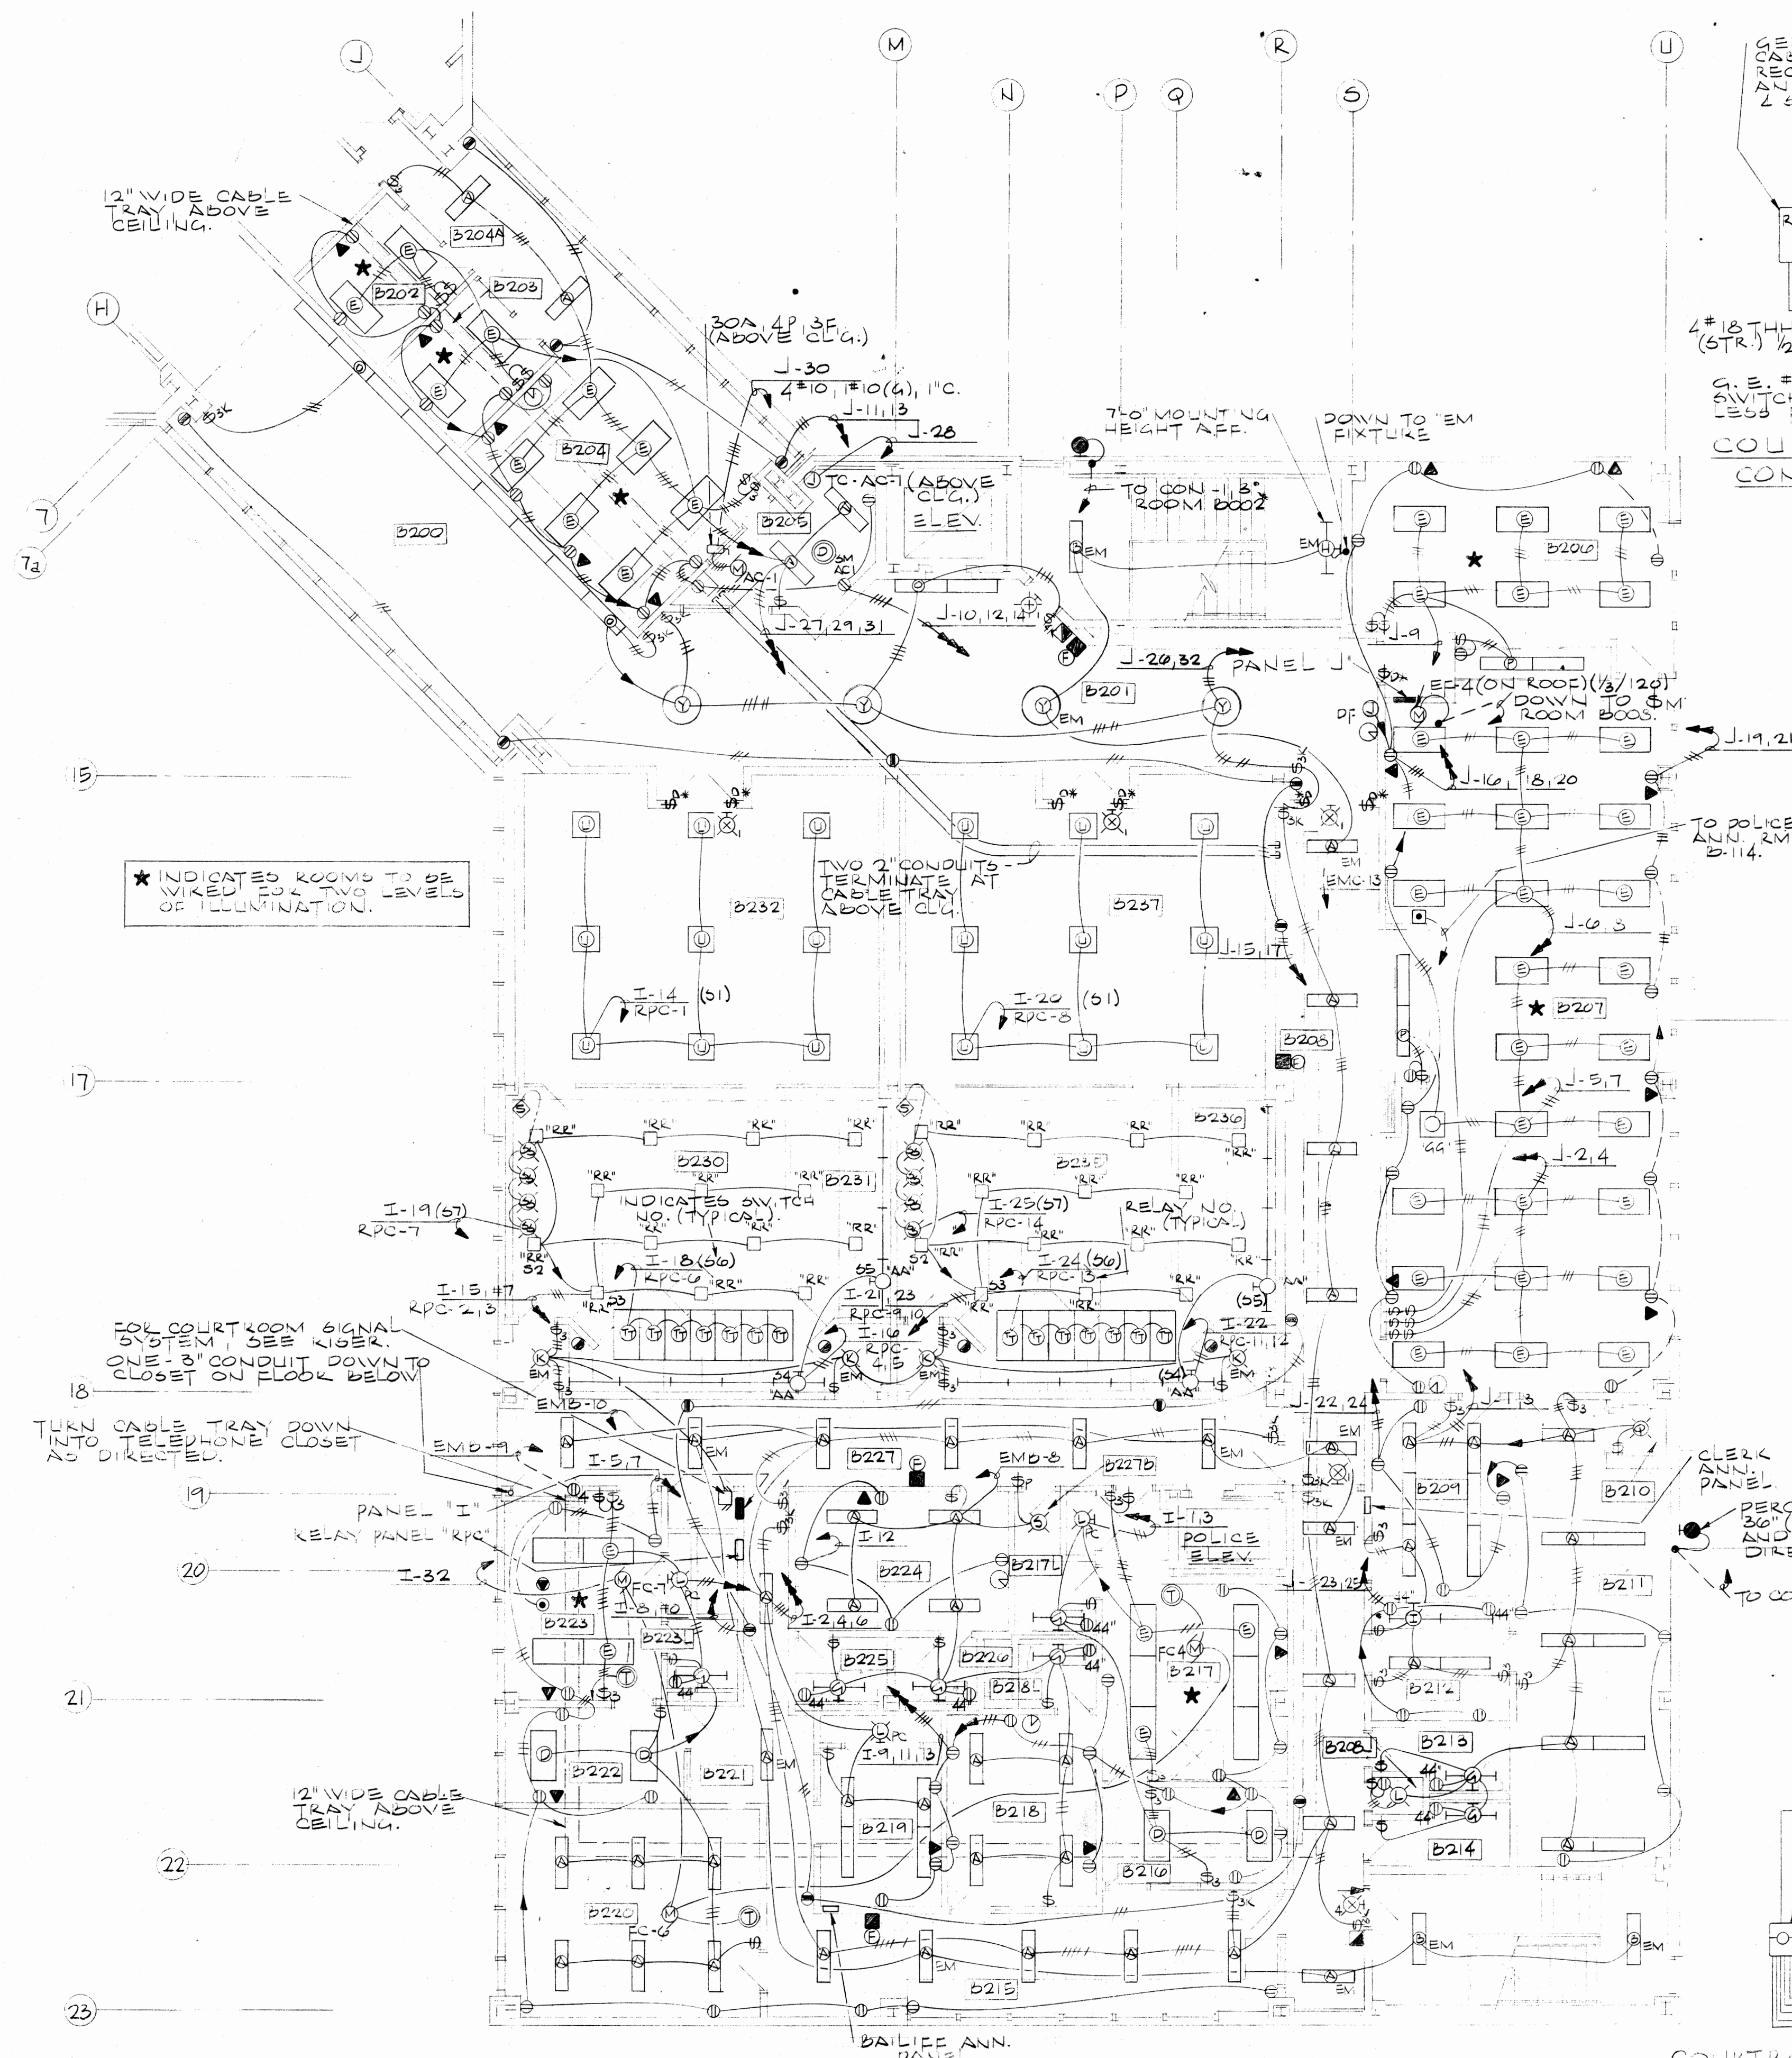
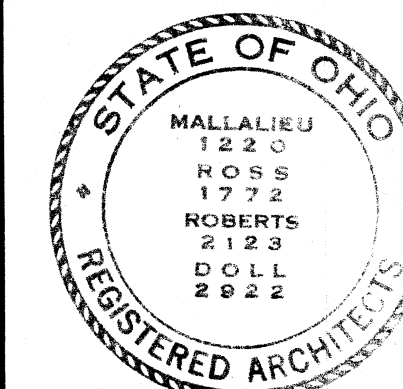
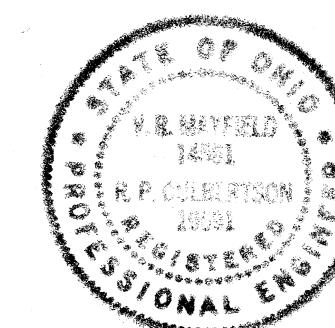
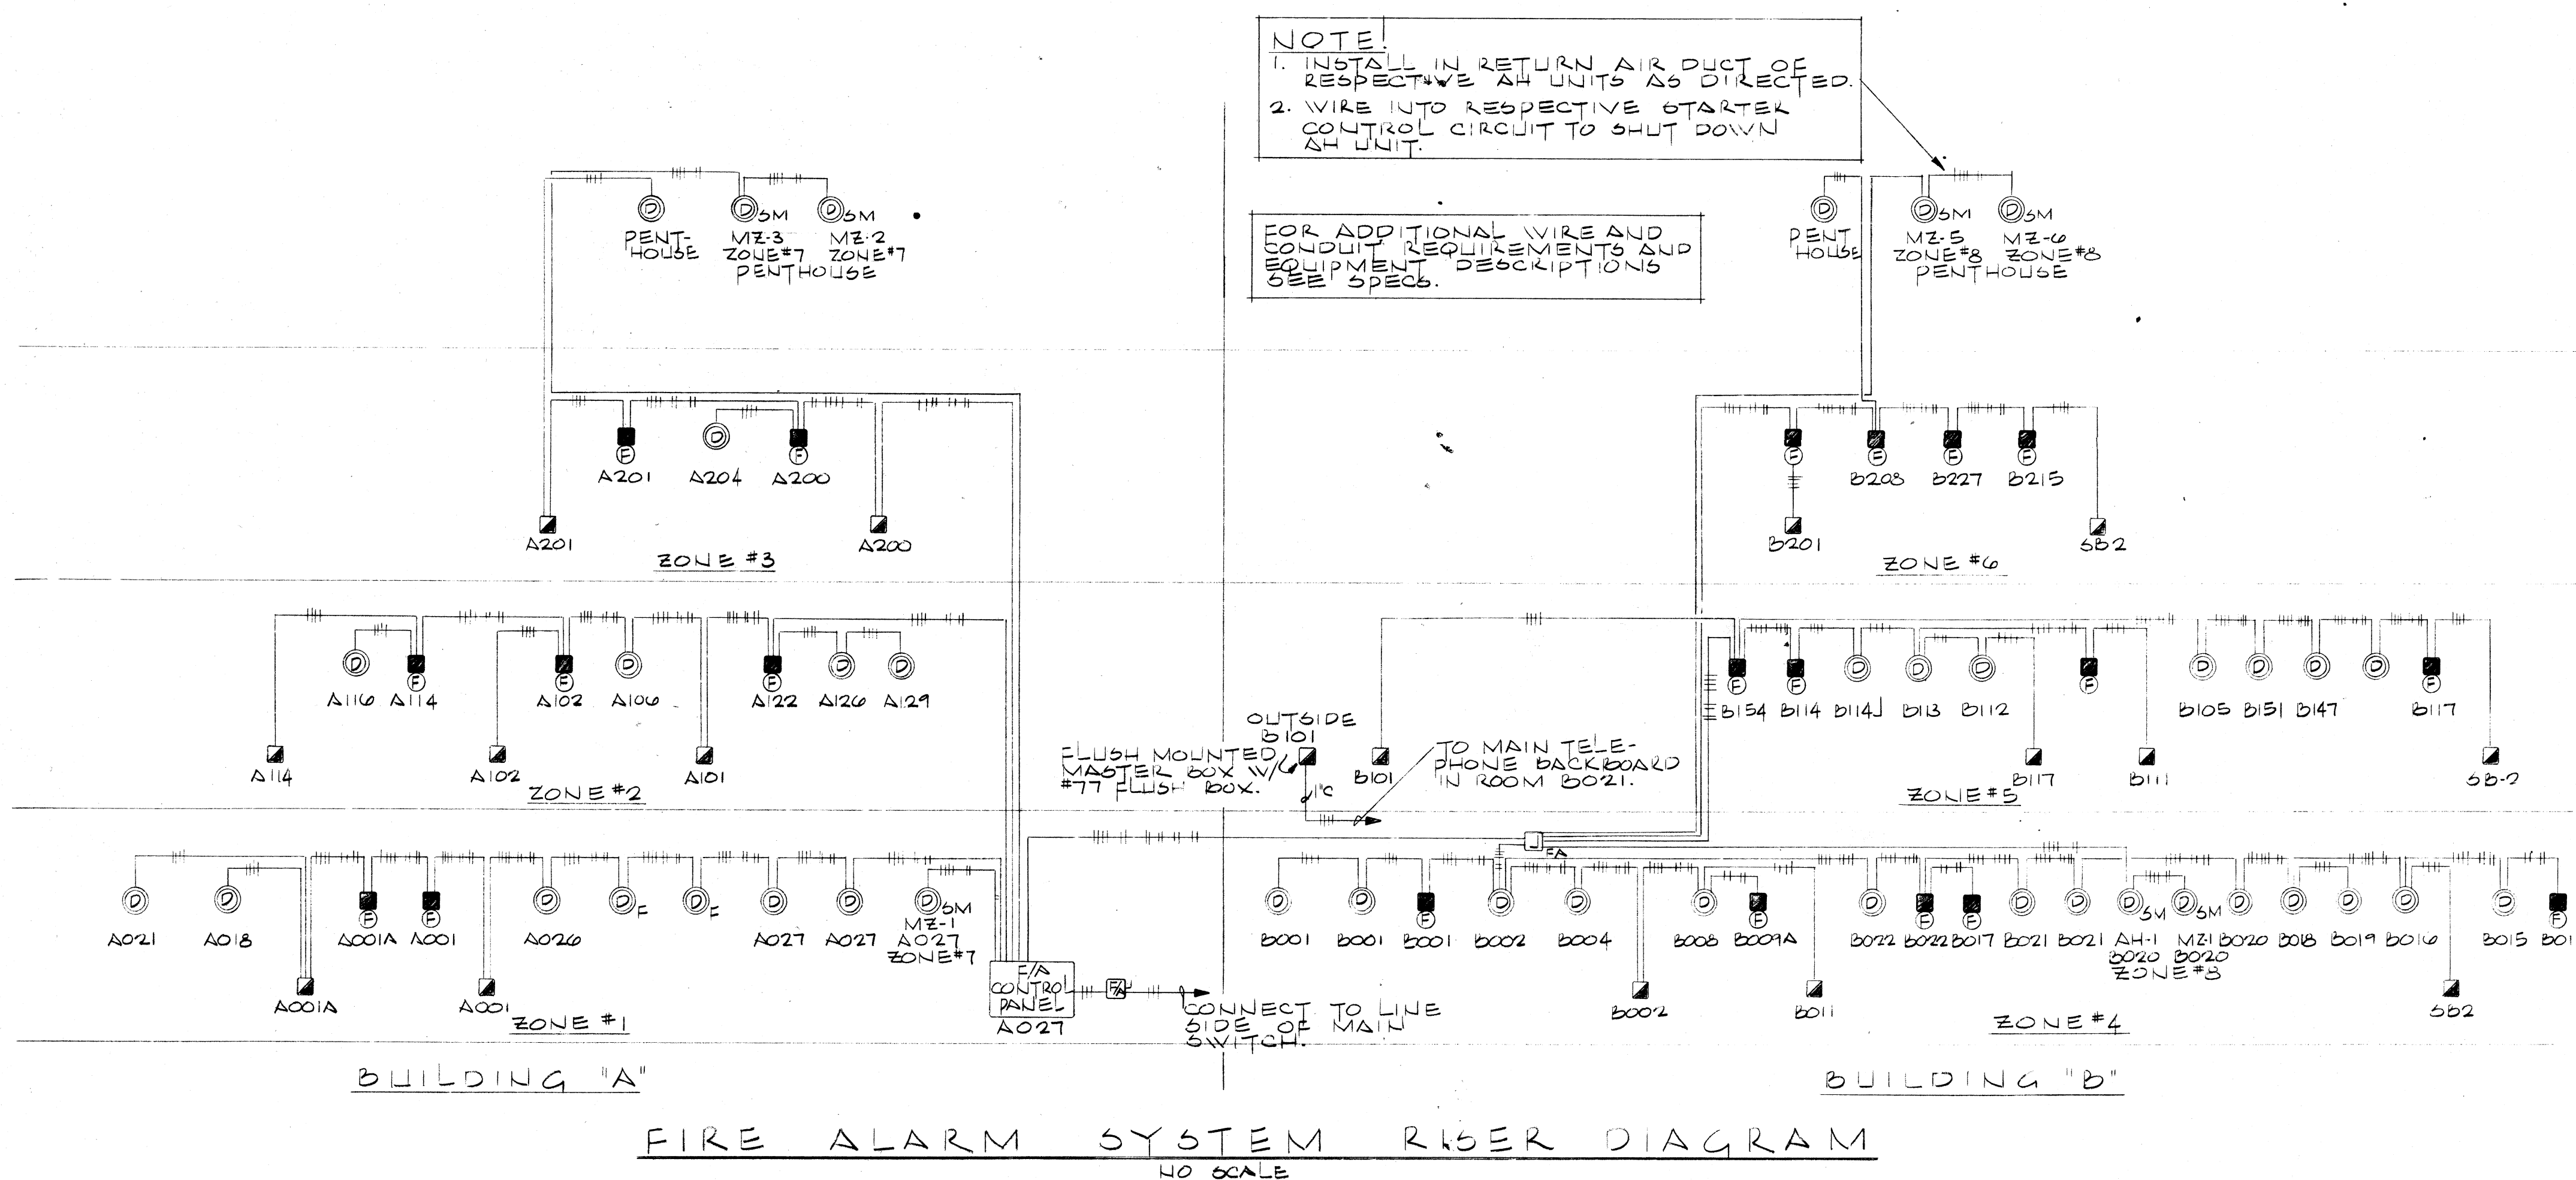
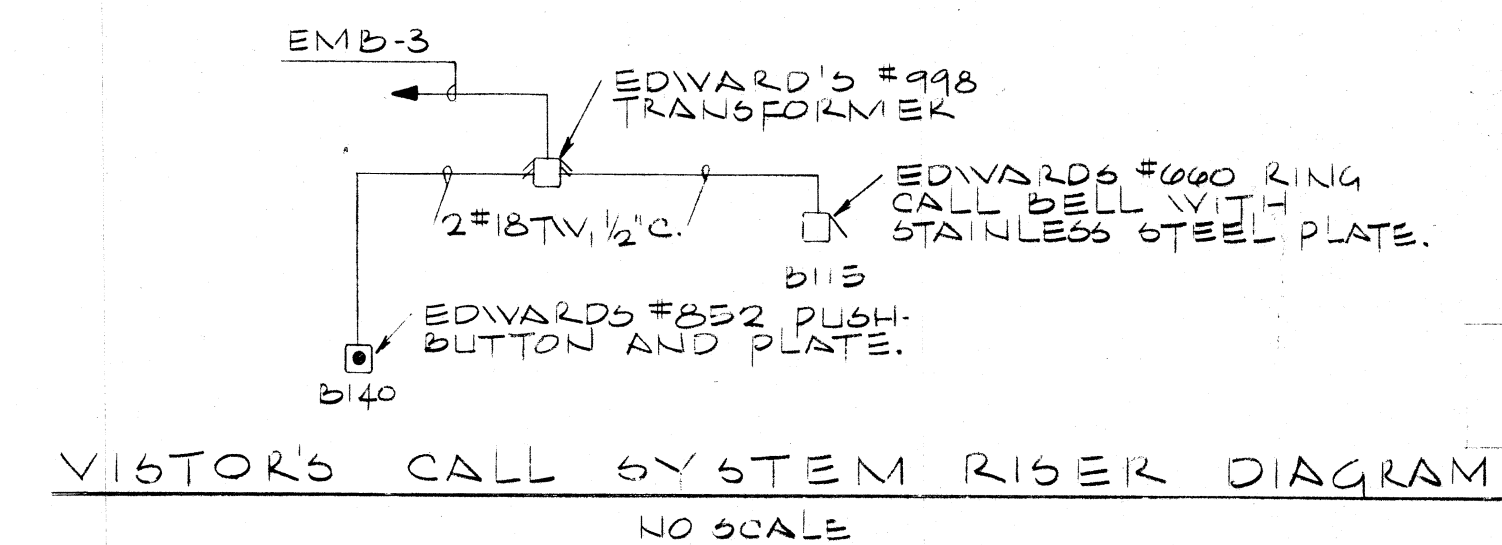
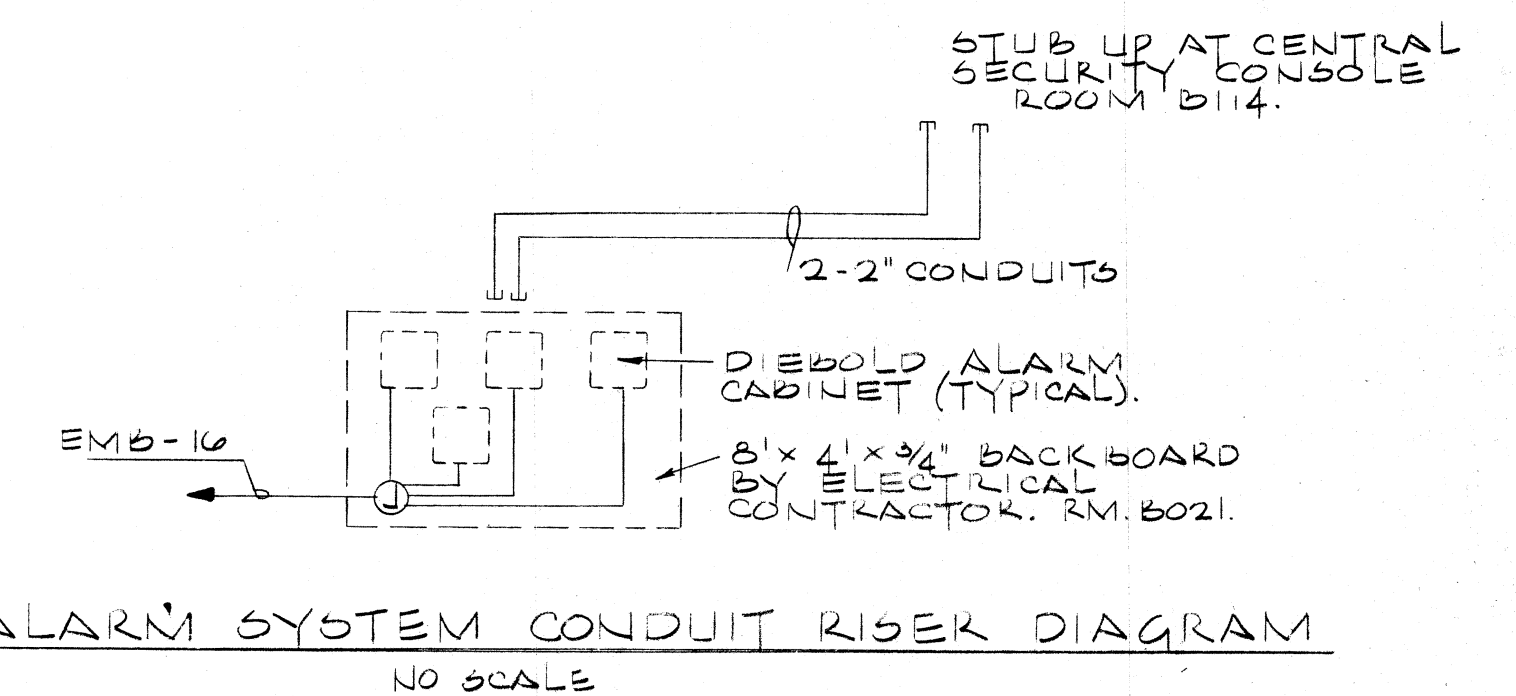
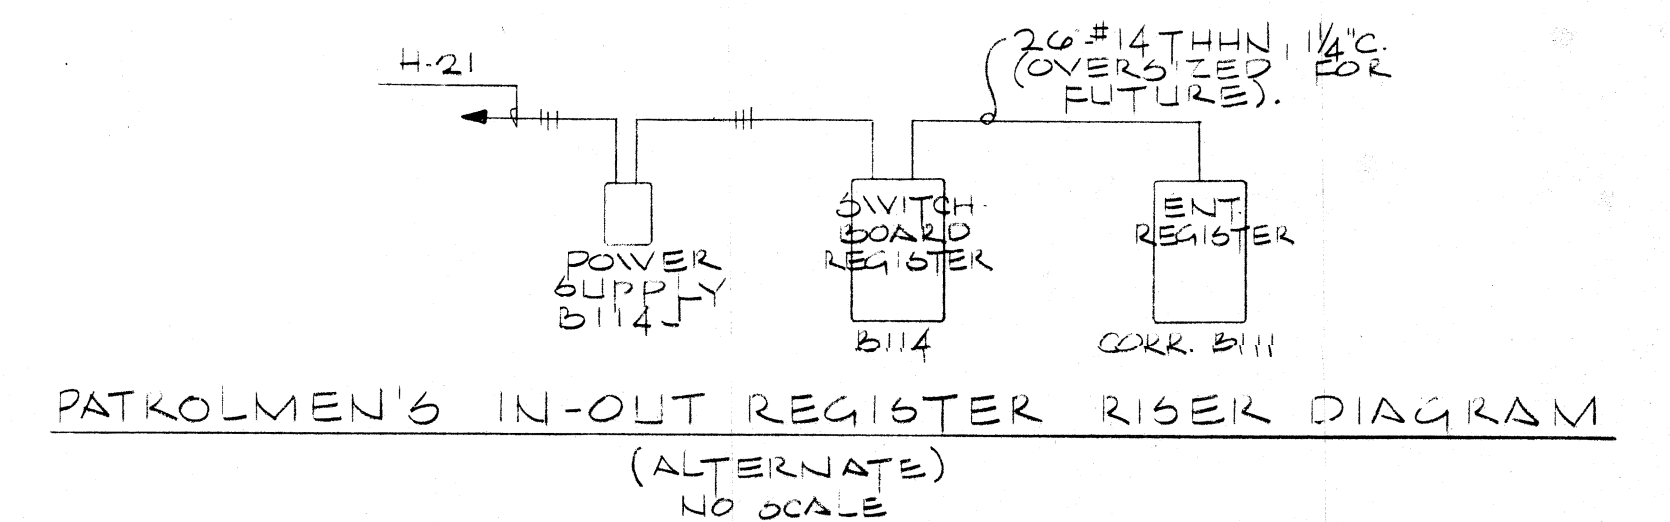


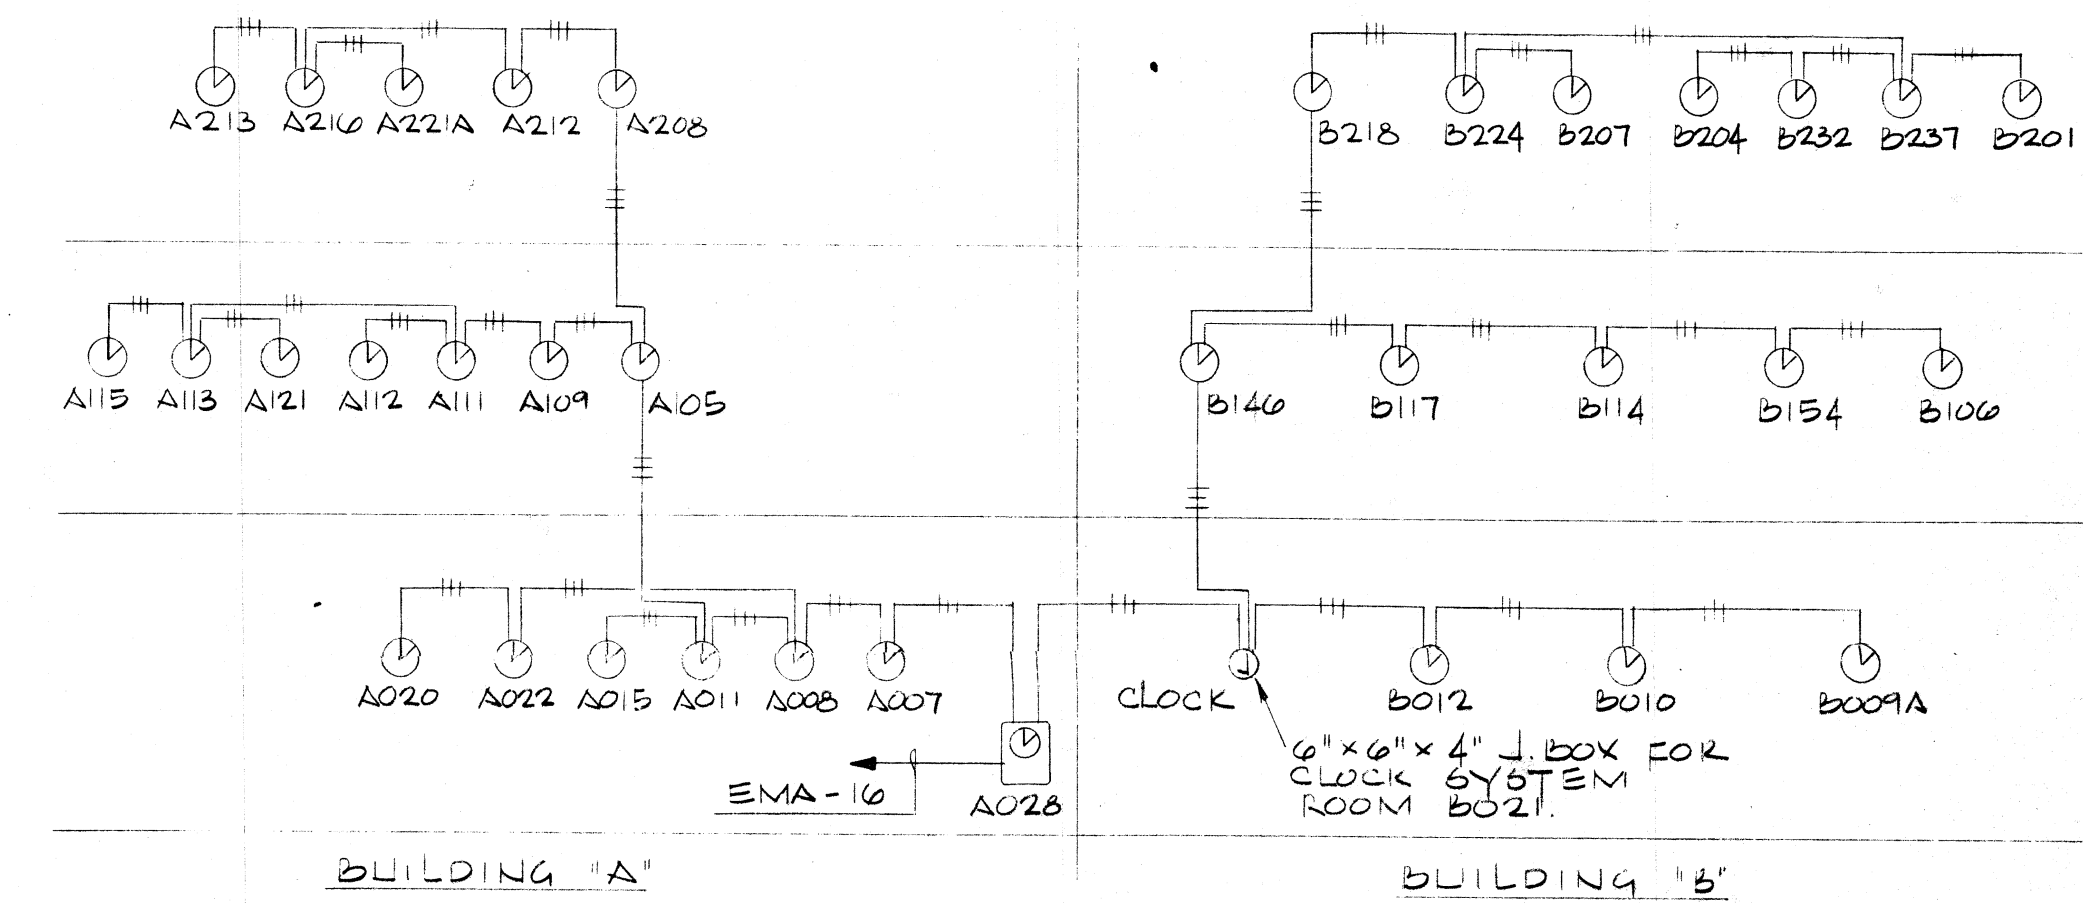

BLDG "B" - UPPER LEVEL FLOOR PLAN
1/8" = 1'-0"

		MUNICIPAL GOVERNMENT CENTER MASSILLON, OHIO	
		MALLALIEU ROSS ROBERTS DOLL AKRON - MASSILLON OHIO MEMBER OF THE AMERICAN INSTITUTE OF ARCHITECTS	COMM. 7117 DATE 4-4-74 SHEET 72 E619

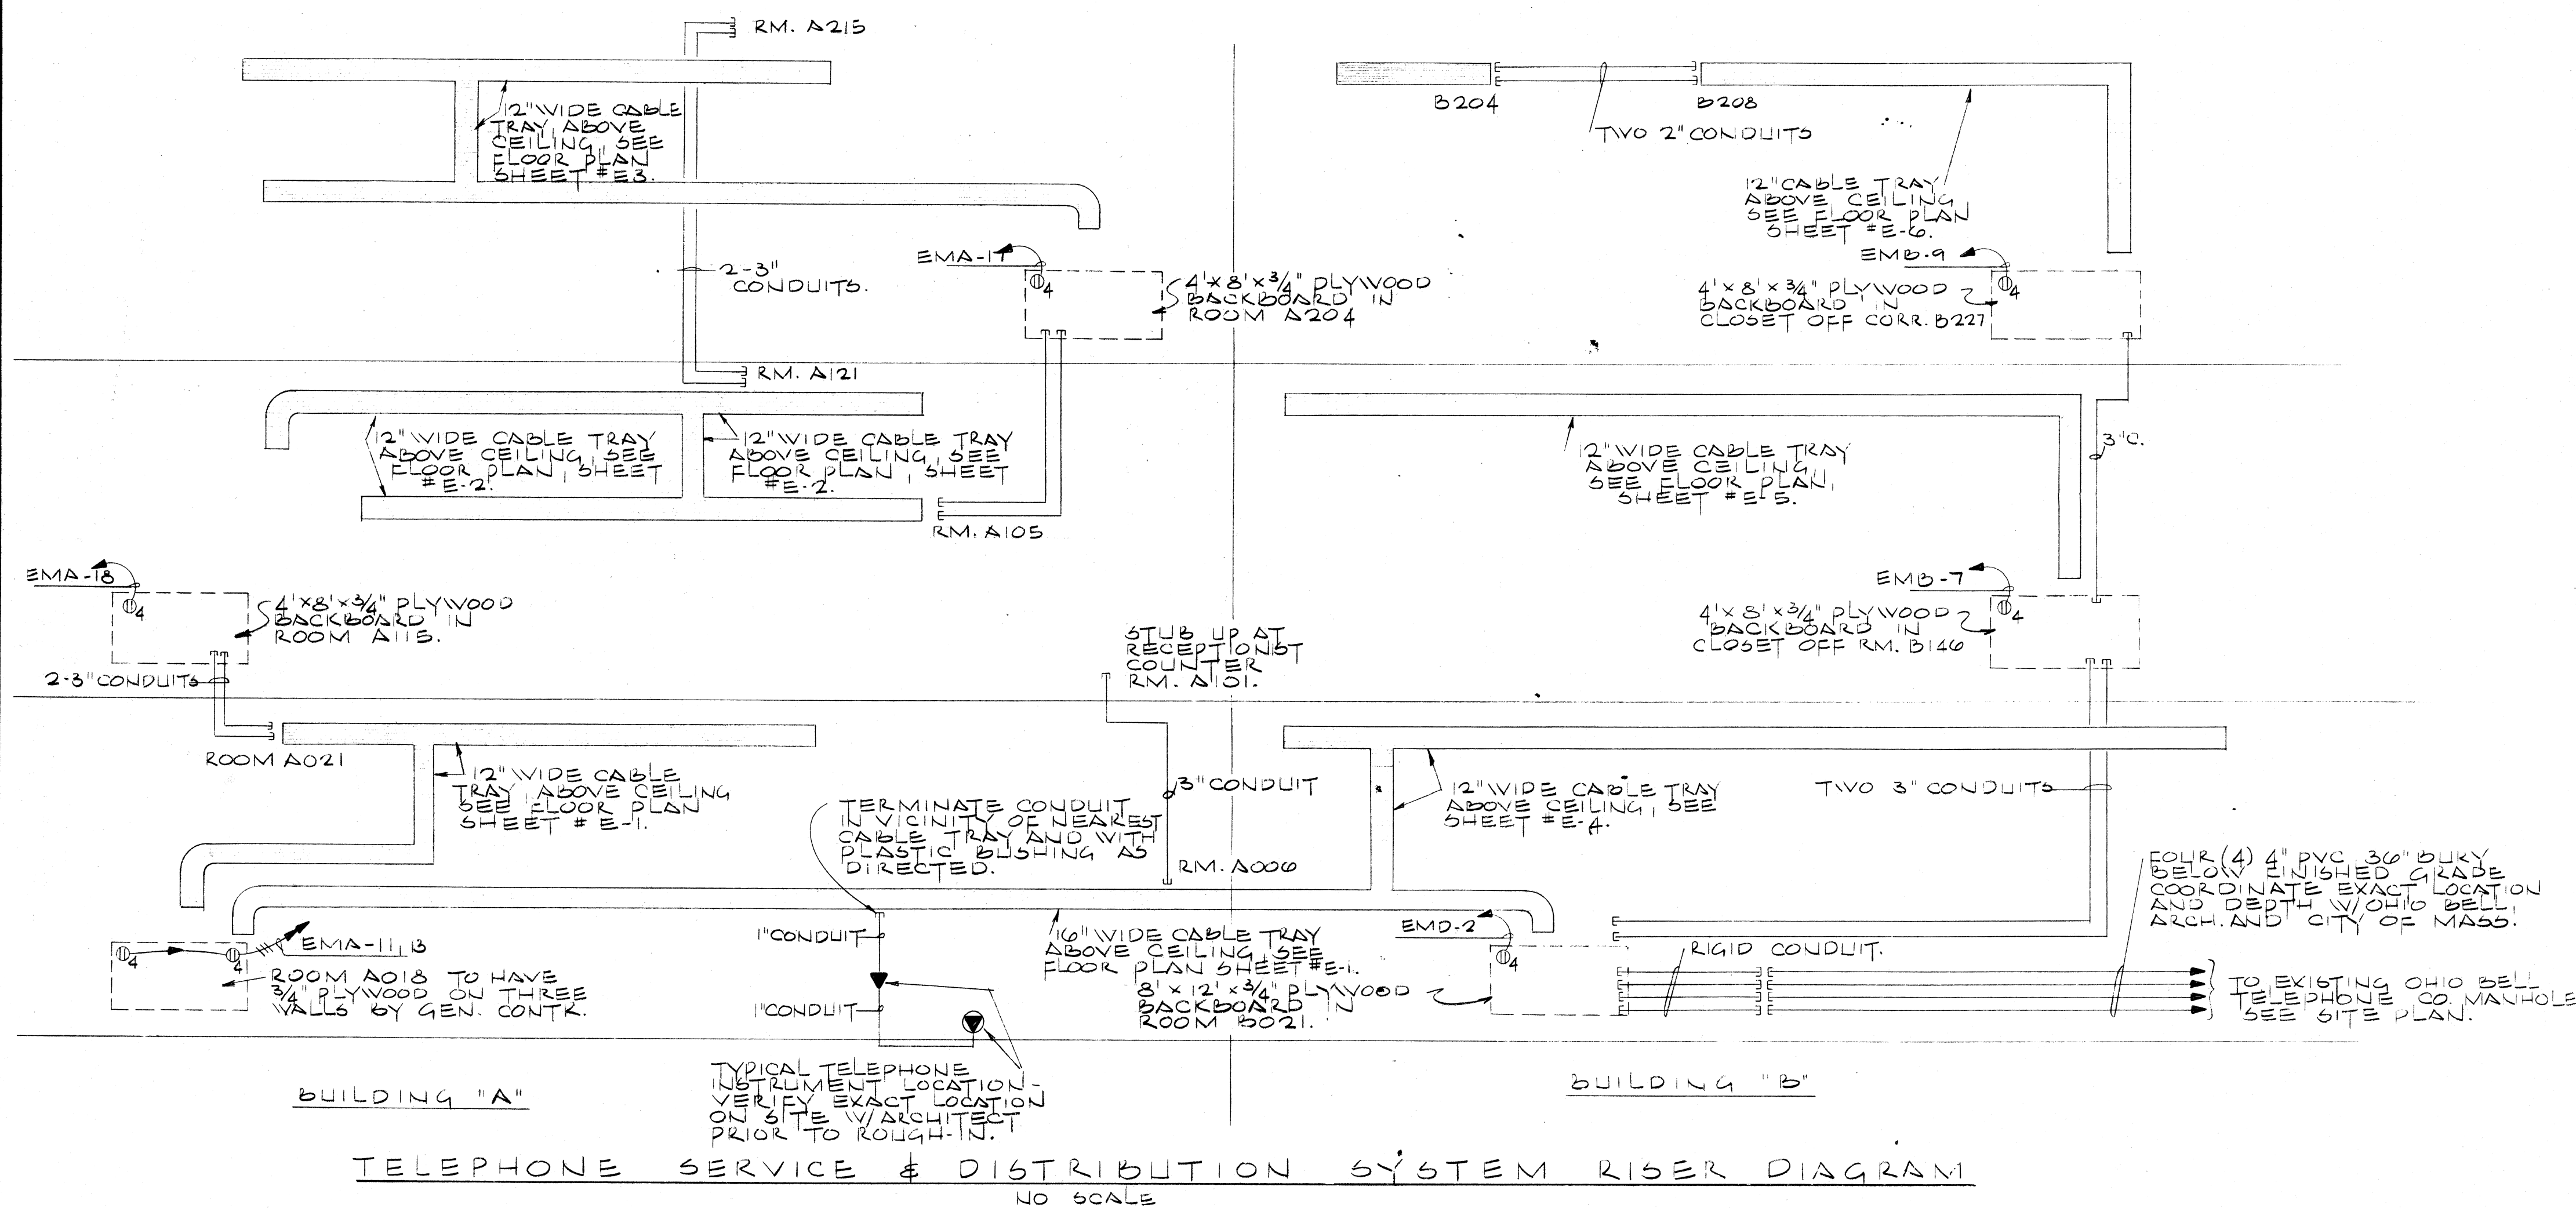

**MUNICIPAL GOVERNMENT
CENTER
MASSILLON, OHIO**

MALLALIEU
ROSS
ROBERTS
DOLL

AKRON • MASSILLON

COMM.
7117

DATE _____

1-4-74

SHEET



74

LIGHTING FIXTURE SCHEDULE			
SYM. CAT. NO.	DESCRIPTIONS	MOUNTING	LAMPS
A GHN21-4-CF-807	DAY-BRITE "CLYMATRON III" RECESSED 2'x4' TROFFER WITH RECESSED GRIDLESS OCTEX ENCLOSURE HEAT TRANSFER TYPE FOR LAY-IN CEILING.	CEILING RECESS	2-F40R6/VW
B FHN21-4-CF-807	DAY-BRITE "CLYMATRON III" RECESSED 2'x4' TROFFER WITH RECESSED GRIDLESS OCTEX ENCLOSURE HEAT TRANSFER TYPE FOR PLASTER CEILING.	CEILING RECESS	2-F40R6/VW
C 969024	L.P.I. SURFACE MOUNTED 1'x4' WITH INJECTION MOLDED ACRYLIC DIFFUSER WITH ALL EXPOSED METAL PAINTED BAKED WHITE ENAMEL.	CEILING SURFACE	2-F40R6/VW
D GHN22-4-CF-857	DAY-BRITE "CLYMATRON III" RECESSED 2'x4' TROFFER W/ RECESSED GRIDLESS OCTEX ENCLOSURE HEAT TRANSFER TYPE FOR LAY-IN CEILING.	CEILING RECESS	2-F40R6/VW
E GHN42-4-CF-857	DAY-BRITE "CLYMATRON III" RECESSED 2'x4' TROFFER WITH RECESSED GRIDLESS OCTEX ENCLOSURE HEAT TRANSFER TYPE FOR LAY-IN CEILING.	CEILING RECESS	4-F40R6/VW
F VB-2	PRESCOLITE WALL BRACKET WITH WHITE THERMOPLASTIC GLASS AND BRUSHED ALUMINUM FINISH.	WALL SURFACE	1-100A/99
G 5240W	DAY-BRITE "UTILITY" WITH TOP AND BOTTOM ACRYLIC DIFFUSER AND BAKED WHITE ENAMEL FINISH.	WALL SURFACE	2-F40R6/VW
H FB-204-4/4	LAM WALL BRACKET WITH VALUFINISH FOUR FEET OF SHEILDING MOUNT 8" ABOVE FINISH FLOOR.	WALL SURFACE	2-F40R6/VW
I 340H	ALCO UNDERCOUNTER LIGHT WITH ACRYLIC DIFFUSER AND BAKED WHITE ENAMEL FINISH.	UNDER COUNTER	1-F40R6/VW
K 1220-920	PRESCOLITE RECESSED DOWNLIGHT WITH BLACK MILLIGROOVE BAFFLE AND MATTE WHITE TRIM RING.	CEILING RECESS	1-150R40/FL
L 111	ARROW PORCELAIN KEYLESS LAMP HOLDER	CEILING SURFACE	1-100A/99
N 50024R6/DV	LITECONTROL 6" WIDE "MOD-66" BAKED WHITE ENAMEL FINISH AND MATTE WHITE CROSS BAFFLE.	CEILING SURFACE	2-F40R6/VW
O 8524R6	LITECONTROL 6" WIDE "MOD-66" WALLSLIT WITH BAKED WHITE ENAMEL FINISH FOR PLASTER CEILING.	CEILING RECESS	2-F40R6/VW
P GX6624R6/DV	LITECONTROL 6" WIDE "MOD-66" RECESSED FUTURE WITH WHITE CROSS BAFFLE FOR LAY-IN CEILING.	CEILING RECESS	2-F40R6/VW
Q HH-13	PERFECTITE THIN TRIM DRUM WITH OPAL GLASS AND BRUSHED ALUMINUM FINISH.	CEILING SURFACE	2-100A/99
R FB-204 x 6/8	LAM WALL BRACKET WITH VALUFINISH FOUR FEET OF SHEILDING MOUNT 8" ABOVE FINISHED FLOOR.	WALL SURFACE	2-F40R6/VW
S TV-150-T41	DAY-BRITE VANDAL RESISTANT UNIFRAME WITH PYREX TEMPERED PRISMATIC LENS COMPLETE W/ PLASTER FRAME.	CEILING RECESS	1-75A/99
T 1212-960	PRESCOLITE RECESSED ROUND DOWNLIGHT FOR PLASTER CEILING.	CEILING RECESS	1-75R30/FL
U FHN22-2U-CF-457	DAY-BRITE "CLYMATRON III" RECESSED 2'x4' TROFFER W/ RECESSED GRIDLESS OCTEX ENCLOSURE HEAT TRANSFER TYPE "U" SHAPED LAMPS FOR PLASTER CEILING.	CEILING RECESS	2-F40R6/VW
V FB-204 x 4/6	LAM WALL BRACKET WITH VALUFINISH FOUR FEET OF SHEILDING MOUNT 8" ABOVE FINISHED FLOOR.	WALL SURFACE	2-F40R6/VW
W FHN42-4-CF-857	DAY-BRITE "CLYMATRON III" RECESSED 2'x4' TROFFER W/ RECESSED GRIDLESS OCTEX ENCLOSURE HEAT TRANSFER TYPE FOR CONCEALED SPLINE CEILING.	CEILING RECESS	4-F40R6/VW
Y C6PR3934-3R	SUN-BEAM CIRCULAR RECESSED THREE FOOT DIAMETER WITH DOMED MOLDED TRANSLUCENT WHITE ACRYLIC DIFFUSER AND BAKED WHITE TRIM FINISH FOR PLASTER CEILING.	CEILING RECESS	4-F40R6/VW
Z C6PR3922-2UR	SUN-BEAM CIRCULAR RECESSED TWO FOOT DIAMETER WITH DOMED MOLDED TRANSLUCENT WHITE ACRYLIC DIFFUSER AND BAKED WHITE TRIM FINISH FOR PLASTER CEILING.	CEILING RECESS	2-F40R6/VW
AA UN-240	LITHONIA UNIVERSAL SERIES STRIP FIXTURE WITH BAKED WHITE ENAMEL FINISH.	CEILING SURFACE IN COVE	2-F40R6/VW
BB FL6-75	PERFECTITE SHOWER LIGHT W/ WHITE DROPPED BOWL AND BRUSHED SATIN ALUMINUM FINISH.	CEILING RECESS	1-100A/99
CC 45295-4	DAY-BRITE "LITENAY" WITH BAKED WHITE ENAMEL FINISH.	CEILING SURFACE	2-F40R6/VW
DD R6FH140-6044	KEENE 6" WIDE RECESSED FLUORESCENT WALL WASHES TROFFER WITH HOLOPHANE #6044 LENS FOR PLASTER CEILING.	CEILING RECESS	1-F40R6/VW
EE MLA-502	MOLDCAST ECONOMY LAMP HOLDER 500 SERIES WITH ALUMINUM LUSTER LIGHT FINISH.	ON BAFFLE	2-150PAR/38 FL.
FF MLA-501	MOLDCAST ECONOMY LAMP HOLDER 500 SERIES WITH ALUMINUM LUSTER LIGHT FINISH.	ON BAFFLE	1-150PAR/38 FL.

LIGHTING FIXTURE SCHEDULE CONT.			
SYM. CAT. NO.	DESCRIPTIONS	MOUNTING	LAMPS
GA GHN22-2U-CF-457	DAY-BRITE "CLYMATRON III" RECESSED 2'x4' TROFFER W/ RECESSED GRIDLESS OCTEX ENCLOSURE HEAT TRANSFER TYPE SHAPED LAMPS FOR LAY-IN CEILING.	CEILING RECESS	2-F40R6/VW
HH GHN42-4-EC-75	DAY-BRITE "CLYMATRON III" RECESSED 2'x4' TROFFER W/ CORNINGS # EC-45 REFLECTOR AND RADIO FREQUENCY SUPPRESSOR HEAT TRANSFER TYPE FOR LAY-IN CEILING.	CEILING RECESS	4-F40R6/VW
II T4921-VT-607-4	DAY-BRITE VANDAL RESISTANT MOBILE TROFFER 1'x4' WITH VANGUARD HIGH IMPACT EXTRUDED ACRYLIC GRIDLESS OCTEX ENCLOSURE FOR LAY-IN CEILING.	CEILING RECESS	2-F40R6/VW
KK T2-622U-257-4	DAY-BRITE VANDAL RESISTANT MOBILE TROFFER 2'x2' W/ EXTRUDED ACRYLIC GRIDLESS OCTEX ENCLOSURE FOR LAY-IN CEILING.	CEILING RECESS	2-F40R6/VW
LL T4942-VT-657-4	DAY-BRITE VANDAL RESISTANT MOBILE RECESSED TROFFER 2'x4' WITH VANGUARD HIGH IMPACT EXTRUDED ACRYLIC GRIDLESS OCTEX ENCLOSURE FOR LAY-IN CEILING.	CEILING RECESS	4-F40R6/VW
NN T4E2-YT-707-4	DAY-BRITE VANDAL RESISTANT MOBILE RECESSED TROFFER 1'x4' WITH VANGUARD HIGH IMPACT EXTRUDED ACRYLIC GRIDLESS OCTEX ENCLOSURE FOR PLASTER CEILING.	CEILING RECESS	2-F40R6/VW
OO SPECIAL	FIXTURE SUPPLIED BY JAIL CELL SUPPLIER PLUM MOUNTED AND WIRED BY ELECTRICAL CONTRACTOR TO PROVIDE LAMPS	WALL SURFACE	2-F40R6/VW
PP SPECIAL	FIXTURE SUPPLIED BY JAIL CELL SUPPLIER PLUM MOUNTED AND WIRED BY ELECTRICAL CONTRACTOR TO PROVIDE LAMPS	WALL RECESS	1-150A/99
QQ VII240-4	DAY-BRITE "VANGUARD" VANGUARD WITH HIGH IMPACT ENCLOSURE.	CEILING SURFACE	2-F40R6/VW
RR MI2HA-CRI	ART-METAL CAST SERIES SQUARE MERCURY RECESSED MODULE WITH HOLOPHANE FLAT CONTROL AND BLACK VERTICAL RECESSED MILLIGROOVE BAFFLE COMPLETE WITH PLASTER FRAME.	CEILING RECESS	1-175V MERCURY
SS D408	OMEGA RECESSED DIRECTIONAL VALER WASHES W/ SPECIAL ALUMINUM CONE COMPLETE WITH PLASTER FRAME.	CEILING RECESS	1-150PAR/38/SP
TT GHN22-4-8224-Y	DAY-BRITE "CLYMATRON III" HOLOPHANE #8224 REFLECTIVE GRID LENS WITH INTERFACE TO BE MOUNTED IN LAY-IN ELEMENT BUT FIXTURE TO BE SUPPORTED FROM STRUCTURE SEPARATELY.	CEILING RECESS	2-F40R6/VW
UU 2425-208-10-RG-FHB	MOLDCAST LANDSCAPE CHANDELIERS SQUARE WITH CLEAR COLORLESS ENCLOSURE WITH GOLD DISTRIBUTION REFLECTOR ON 10" POLE WITH FLUSH HINGED BASE.	SEE DETAIL	1-H39-22 5P/DX (175V)
VV 2746-120V-MGC	MOLDCAST RECESSED DOWNLIGHT WITH GOLD CONTROLUX CONE COMPLETE WITH PLASTER RING.	CEILING RECESS	1-175R40 MERCURY
WW 1155-920	PRESCOLITE CYLINDER DOWNLIGHT WALL BRACKET WITH BLACK MILLIGROOVE BAFFLE AND BRONZOTIC FINISH.	WALL SURFACE	1-150PAR/38/FL
YY 2425-208-10-RG-FHB	MOLDCAST LANDSCAPE CHANDELIERS SQUARE WITH CLEAR COLORLESS ENCLOSURE WITH GOLD DISTRIBUTION REFLECTOR ON 10" POLE WITH FLUSH HINGED BASE.	SEE DETAIL	1-H39-22 5P/DX (175V)
ZZ 2425-208-10-RG-A-FHB	MOLDCAST LANDSCAPE CHANDELIERS SQUARE WITH CLEAR COLORLESS ENCLOSURE WITH GOLD DISTRIBUTION REFLECTOR ON 10" POLE WITH FLUSH HINGED BASE.	SEE DETAIL	1-H39-22 5P/DX (175V)
AAA G-1001-FB SPECIAL	BRONZOTIC LUMINAIRE WITH #GL-1001 AND REMOTE CONSTANT VOLTAGE 120V, MERCURY BALLAST. NOTE: LUMINAIRE SUPPLIER TO PROVIDE COMMON VENTILATED STEEL ENCLOSURE COMPLETE WITH BAFFLES AND BAFFLE FOR EACH OF FOUR FIXTURES.	GROUND RECESS	1-H39BN-175C (175R40 MERCURY)
BBB MWDA-DZ-208	MOLDCAST MERCURY SECURITY DOWNLIGHT 208VOLT. 208VOLT. BROWN FINISH.	WALL SURFACE	1-H39KS-175-VDX
CCC 2714 MGC	MOLDCAST RECESSED DOWNLIGHT WITH GOLD CONTROLUX CONE COMPLETE W/ PLASTER FRAME.	CEILING RECESS	1-150PAR/38
X1 401-G	MOLDCAST "EXIT" SIGN SINGLE FACE, NO ARROW.	FLAT WALL	INTEGRAL
X2 411-G	MOLDCAST "EXIT" SIGN SINGLE FACE, NO ARROW.	END MOUNT	INTEGRAL
X3 421-G	MOLDCAST "EXIT" SIGN SINGLE FACE, NO ARROW.	CEILING SURFACE	INTEGRAL
X4 411-G-AL	MOLDCAST "EXIT" SIGN SINGLE FACE, ARROW LEFT.	END MOUNT	INTEGRAL

ELECTRICAL SYMBOLS	
SYM.	DESCRIPTIONS
\$	HUBBELL #1221 20A 6P SWITCH.
\$K	HUBBELL #1221-L 20A 6P LOCK TYPE SWITCH.
\$3	HUBBELL #1223 20A 3V SWITCH.
\$3K	HUBBELL #1223-L 20A 3V LOCK TYPE SWITCH.
\$4	HUBBELL #1224 20A 4V SWITCH.
\$4K	HUBBELL #1224-L 20A 4V LOCK TYPE SWITCH.
\$P	HUBBELL #1221/432/72/8 20A 5P SWITCH W/ PILOT LIGHT & JEWEL.
\$DIM	LITRON #N-2000 INCANDESCENT DIMMER.
\$a	LOWER CASE LETTER INDICATES SWITCHING ARRANGEMENT.
\$G	GENERAL ELECTRIC #RC62PL REMOTE CONTROL SWITCH WITH PILOT LIGHT AND STAINLESS INDICATED QUANTITY OF 5V0. INDICATES GREATER THAN ONE.
\$M	ALLEN BRADLEY #600TAX109 MANUAL STARTING SWITCH W/ PILOT LIGHT FLUSH MOUNTED.
\$M6	ALLEN BRADLEY #600TAX109 MANUAL STARTING SWITCH W/ PILOT LIGHT SURFACE MOUNTED.
\$S	SWITCH AND RECEPTACLE IN TWO GANG BOX 42" CENTER LINE MOUNTING HEIGHT.
\$R	REMOTE CONTROL SWITCH, SEE RISER DIAGRAM.
\$D	HUBBELL #5362 20A 125V DUPLEX RECEPTACLE GROUNDING TYPE.
\$D6	PASS AND SEYMOUR #4600/6300/40 20A 125V DUPLEX RECEPT. GROUNDING TYPE PROVIDED CIRCUIT BREAKER IN PANEL BOARD FOR RESPECTIVE BRANCH CIRCUITS.
\$D4	TWO HUBBELL #5362 20A 125V DUPLEX RECEPTACLE IN ONE GANG AND COMMON NEUTRAL.
\$DR	HUBBELL #5362 20A 125V DUPLEX RECEPTACLE IN ONE GANG TYPE, USED IN CONJUNCTION WITH EMERGENCY POWER.
\$D	SIERRA #VPH-2/1400G WEATHER-PROOF RECEPTACLE AND COVER (NO SUBSTITUTE).
\$TL	HUBBELL #2310 20A 13VIRE TWIST-LOCK RECEPTACLE IN ONE GANG BOX WITH COVER PLATE.
\$TLWP	HUBBELL #2310 20A 13VIRE TWIST-LOCK RECEPTACLE IN ONE GANG BOX WITH WEATHERPROOF COVER AND GASKET.
\$CLG	HUBBELL #5362 20A 125V DUPLEX RECEPTACLE GROUNDING TYPE MOUNTED IN CEILING.
\$	HUBBELL #5492 20A 125V 20A 125V COMBINATION DUPLEX RECEPTACLE GROUNDING TYPE.
\$	STEEL CITY #601AL/5EH-40-R4 FLOOR BOX WITH GROUNDED DUPLEX RECEPTACLE.
\$MIKE	STEEL CITY #88DA SERIES FLOOR BOX WITH CARE FLANGE #489-MA MICROPHONE ADAPTOR AND NECESSARY MICROPHONE JACK. PROVIDE BELL NOZZLE.
\$RECORD	STEEL CITY #88DA SERIES FLOOR BOX WITH #694H SINGLE ACCESS COVER PLATE CARPET FLANGE #489-MA MICROPHONE ADAPTOR AND NECESSARY RECORD JACK.
\$W	STEEL CITY #88DA SERIES FLOOR BOX AD. TYPE BRONZE FINISH WITH #478-T RECEPTACLE PROVIDE #489-CP CARPET PLATE W/ HERE #830R LEV BELL NOZZLE.
\$R	STEEL CITY #601AL/5EH-40-R4 FLOOR BOX WITH GROUNDED DUPLEX RECEPTACLE RED IN COLOR, ON EMERGENCY POWER.
\$	STEEL CITY #601AL FLOOR BOX FITTING.
\$	TELEPHONE OUTLET WITH STAINLESS STEEL PLATE.
\$P	TELEPHONE OUTLET PAY STATION MOUNT AS DIRECTED.
\$	JUNCTION BOX STANDARD 4" COVER OR OCTAGON BOX 4" COVER.
\$	STANDARD 4" SQUARE OR OCTAGON BOX FOR EXACT LOCATION AND MOUNTING HEIGHT WITH ARCHITECT BEFORE INSTALLATION REQUIRED.

ELECTRICAL SYMBOLS CONT.	
SYM.	DESCRIPTIONS
\$CON	STANDARD 4" SQUARE OR OCTAGON BOX FOR KITCHENETTE UNIT. LOCATE AND CONNECT AS REQ'D.
\$MOD	STANDARD 4" SQUARE OR OCTAGON BOX FOR MOTOR OPERATED DAMPER. LOCATE & CONNECT AS REQUIRED.
\$TC	STANDARD 4" SQUARE OR OCTAGON BOX FOR TEMP. CONTROL CABINET LOCATE AND CONNECT AS REQ'D.
\$CLG	STANDARD 4" SQUARE OR OCT. BOX MOUNTED IN CEILING AS DIRECTED.
\$MIKE	FLUSH MOUNTED JUNCTION BOX WITH NECESSARY MICROPHONE INPUT JACK AND 6T0N LESS STEEL COVER.
\$PROJ.	FLUSH MOUNTED ONE GANG JUNCTION BOX FOR PROJECTOR COMPLETE WITH #1 SMITH-CRANE JACK AND #6102 SOUND ELIER PLATE.
\$	THERMOSTAT FURNISHED AND INSTALLED BY H & V. OUT WIRED BY ELECTRICAL CONTRACTOR SHOWN ON ELECTRICAL DRAWINGS.
\$	ELECTRIC MOTOR (BY OTHER HORSEPOWER AS NOTED).
\$EF	EXHAUST FAN (BY H & V).
\$CH	CABINET HEATER (BY H & V).
\$ME	MULTI-ZONE AIR HANDLING UNIT (BY H & V).
\$AH	AIR HANDLING UNIT.
\$AC	SELF CONTAINED AIR HANDLING UNIT (BY H & V).
\$FC	FAN COIL UNIT (BY H & V).
\$	CLOCK, SEE SPECS.
\$	DUKANE #5A457/VP60-R SPEAKER IN CEILING.
\$VP	DUKANE #5A457/VP60-R SPEAKER IN CEILING WITH WEATHERPROOF COVER.
K	DUKANE #APE-1ST ATLAS SPEAKER IN CELL AREA.
KF	DUKANE #5A457/VP60-R SPEAKER IN WALL.
KH	DUKANE #5A30 HORN.
KCS	DUKANE #4B121 SPEAKER - CALL UNIT.
\$	DUKANE #9C15 CALL SWITCH.
\$	DUKANE #5R5-1G-1P FLUSH MOUNTED PUSHBUTTON (WALL) WITH STAINLESS STEEL PLATE.
\$3	DUKANE #6R5-2G-3P FLUSH MOUNTED PUSHBUTTON (COUNTER OF JUDGE'S BENCH) BUTTONS TO BE LABELED "POLICE", "SHERIFF", AND "CLERK".
\$TV	CLOSE CIRCUIT TV CAMERA, SEE SPECS.
\$ANN	DUKANE #5RL-2L FLUSH MOUNTED ANN. PANEL TWO PILOT LIGHTS. LABEL "COURTROOM 1" AND "COURTROOM 2". 24 VOLTS.
\$ANN	DUKANE #6RL-5L FLUSH MOUNTED ANN. PANEL FIVE PILOT LIGHTS. LABEL "COURTROOM 1", "COURTROOM 2", "CLERK OF COURTS", "AUDITOR" AND "SERVICE DEPT." 24 VOLTS.
\$	FIRE ALARM SENDING STATION, SEE SPECS.
\$B	FIRE ALARM BELL, SEE SPECS.
\$	FIRE ALARM HEAT DETECTOR, SEE SPECS.
\$F	FIRE ALARM HEAT DETECTOR, FIXED TEMPERATURE, SEE SPECS.
\$SM	FIRE ALARM SMOKE DETECTOR, SEE SPECS.
\$	30A 3P 2F DISCONNECT SWITCH FOR FIRE ALARM SYSTEM.
\$	30A 2P DISCONNECT SWITCH FOR EXIF LIGHT SYSTEM.
\$	LIGHTING OR POWER PANEL.
\$RPA	RELAY PANEL.
\$	DISCONNECT SWITCH, SIZE AND TYPE AS NOTED.
\$	COMBINATION FUSIBLE SWITCH AND MOTOR STARTER, SEE SCHEDULE.
\$	POWER CENTER, SEE RISER.
\$	DISTRIBUTION PANEL.

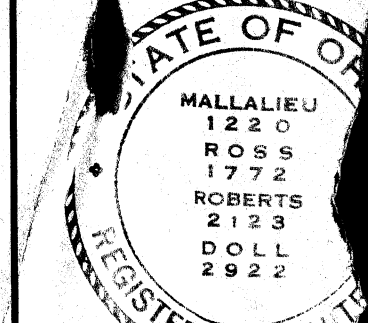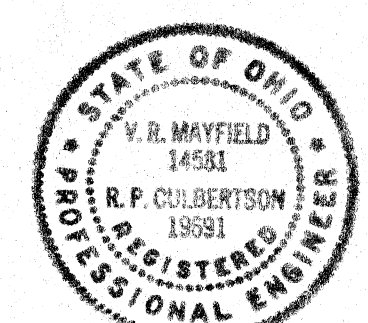

NEED MINIMUM 1/2" CONDUIT AND MINIMUM SIZE WIRE AND CABLE UNLESS NOTED OTHERWISE.

SEE ARCHITECTURAL DRAWINGS FOR EXACT LOCATION AND DIMENSIONS OF BOARD AND PORTS, CLOSINGS AND OUTLETS.