
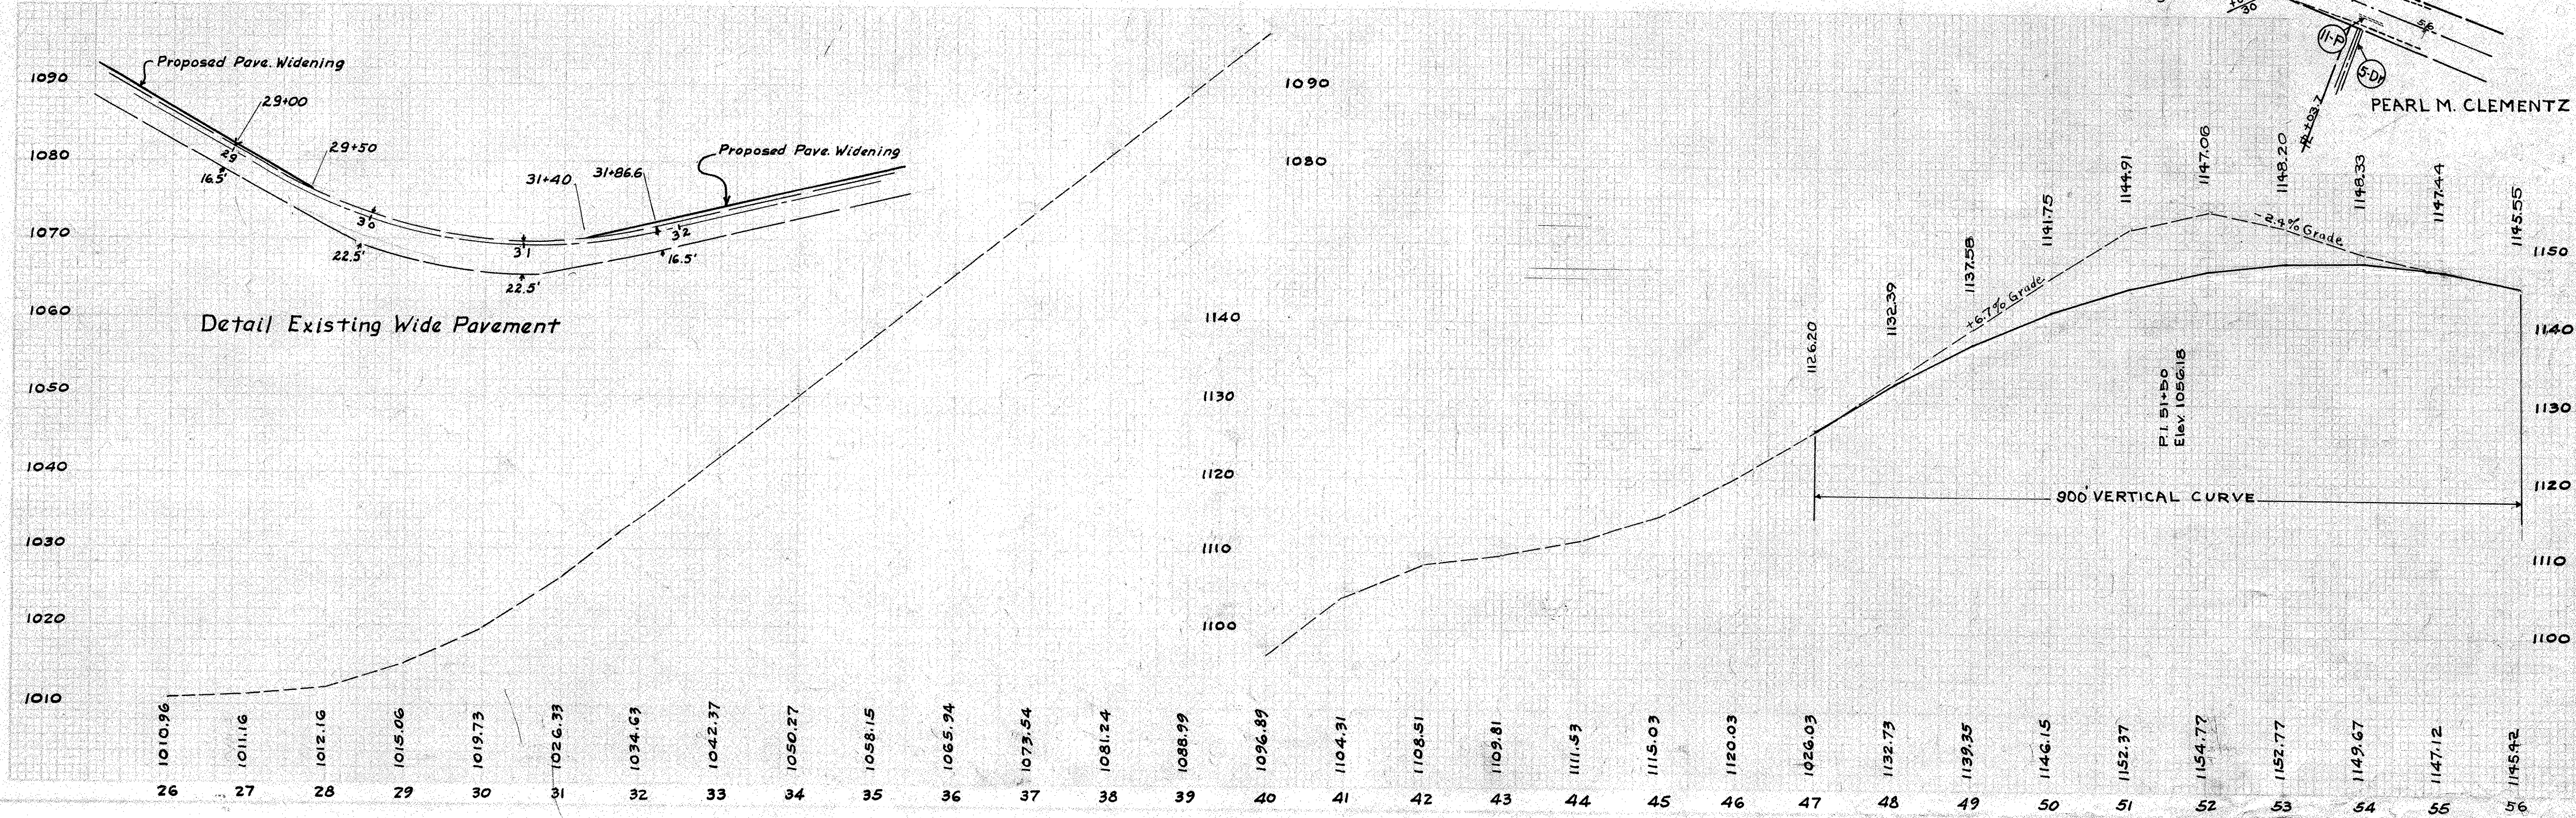


PIPE REMOVAL AND STORAGE							
MARK	STATION		SIDE	PIPE - LIN. FT.			INLETS
	FROM	TO		6"	8"	12"	
1-P	47+38	48+29	R		91		
2-P	48+61	49+36	L			75	
3-P	49+37		L				1
4-P	49+38	50+26	L			88	
5-P	50+27		L				1
6-P	50+28	50+93	L			65	
7-P	50+94		L				1
8-P	50+95	51+48	L			53	
9-P	54+38	54+58	L			20	
10-P	54+71		L	12			
11-P	55+16	55+42	R			26	
TOTAL				12	91	327	2 1

DRIVEWAYS					
MARK	STA.	SIDE	EXC. C.Y.	1-17 C.Y.	PIPE UND. DR
1-DR	48+18	R	8	3	20
2-DR	48+91	L	5	3	20
3-DR	51+74	L	120	6	20
4-DR	54+48	L	2	3	20
5-DR	55+29	R	3	3	20
TOTAL			138	18	100

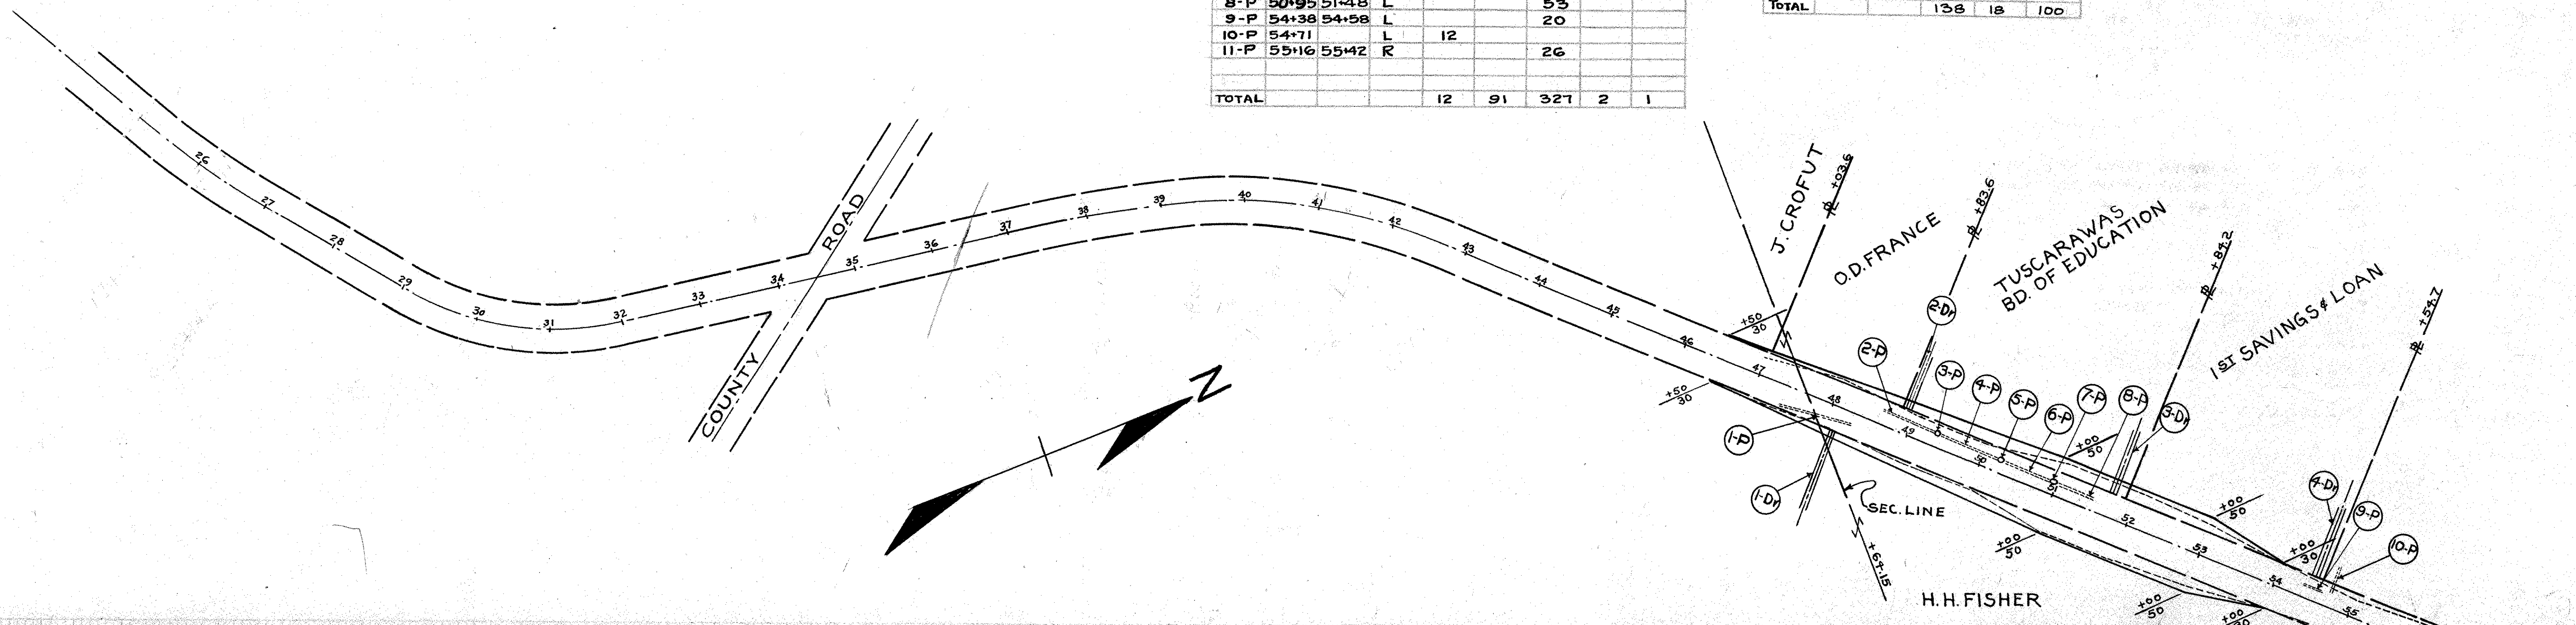

FED. RD. DIST. NO.	STATE	PROJECT	FISCAL YEAR
10	OHIO		1940

STARK COUNTY
S.H.844 SEC. G, MASSILLON (PT)
RIGHT OF WAY
SR. 241

