


TRUNKS Nos 8A, 8B, 8C

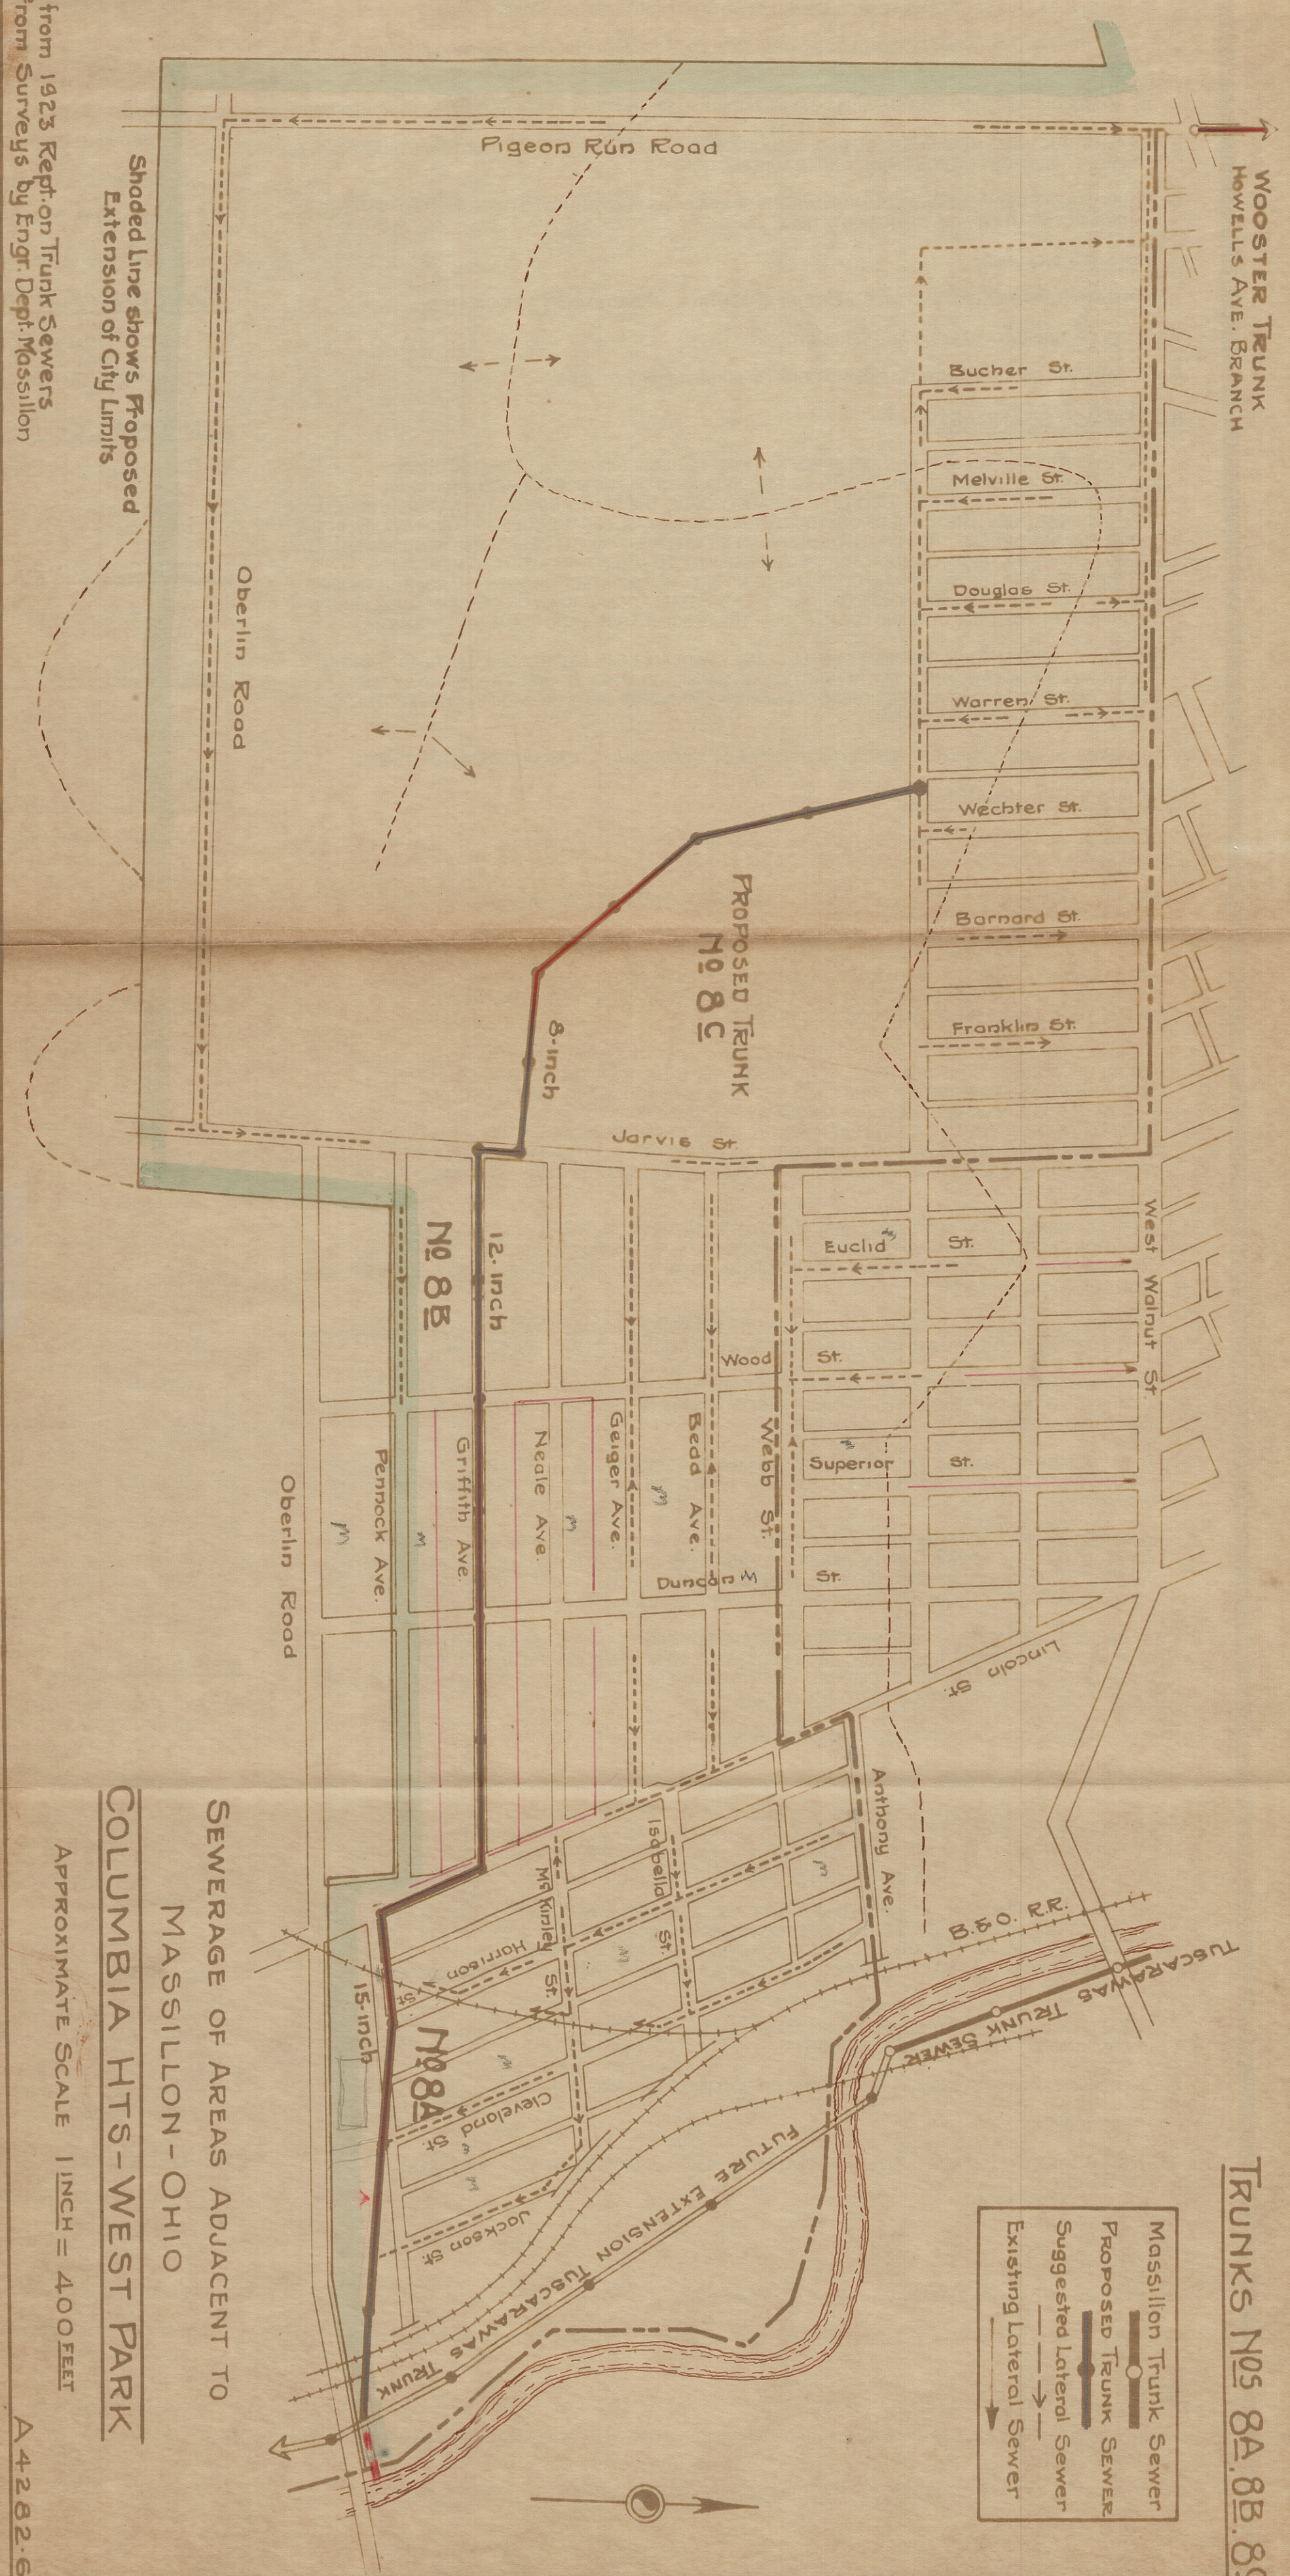


Date from 1923. Rept. on Trunk Sewers and from Surveys by Engr. Dept. Massillon


Report of Frank Jolles - Civil Engineer

SEWERAGE OF AREAS ADJACENT TO MASSILLON - OHIO WEST MAIN STREET

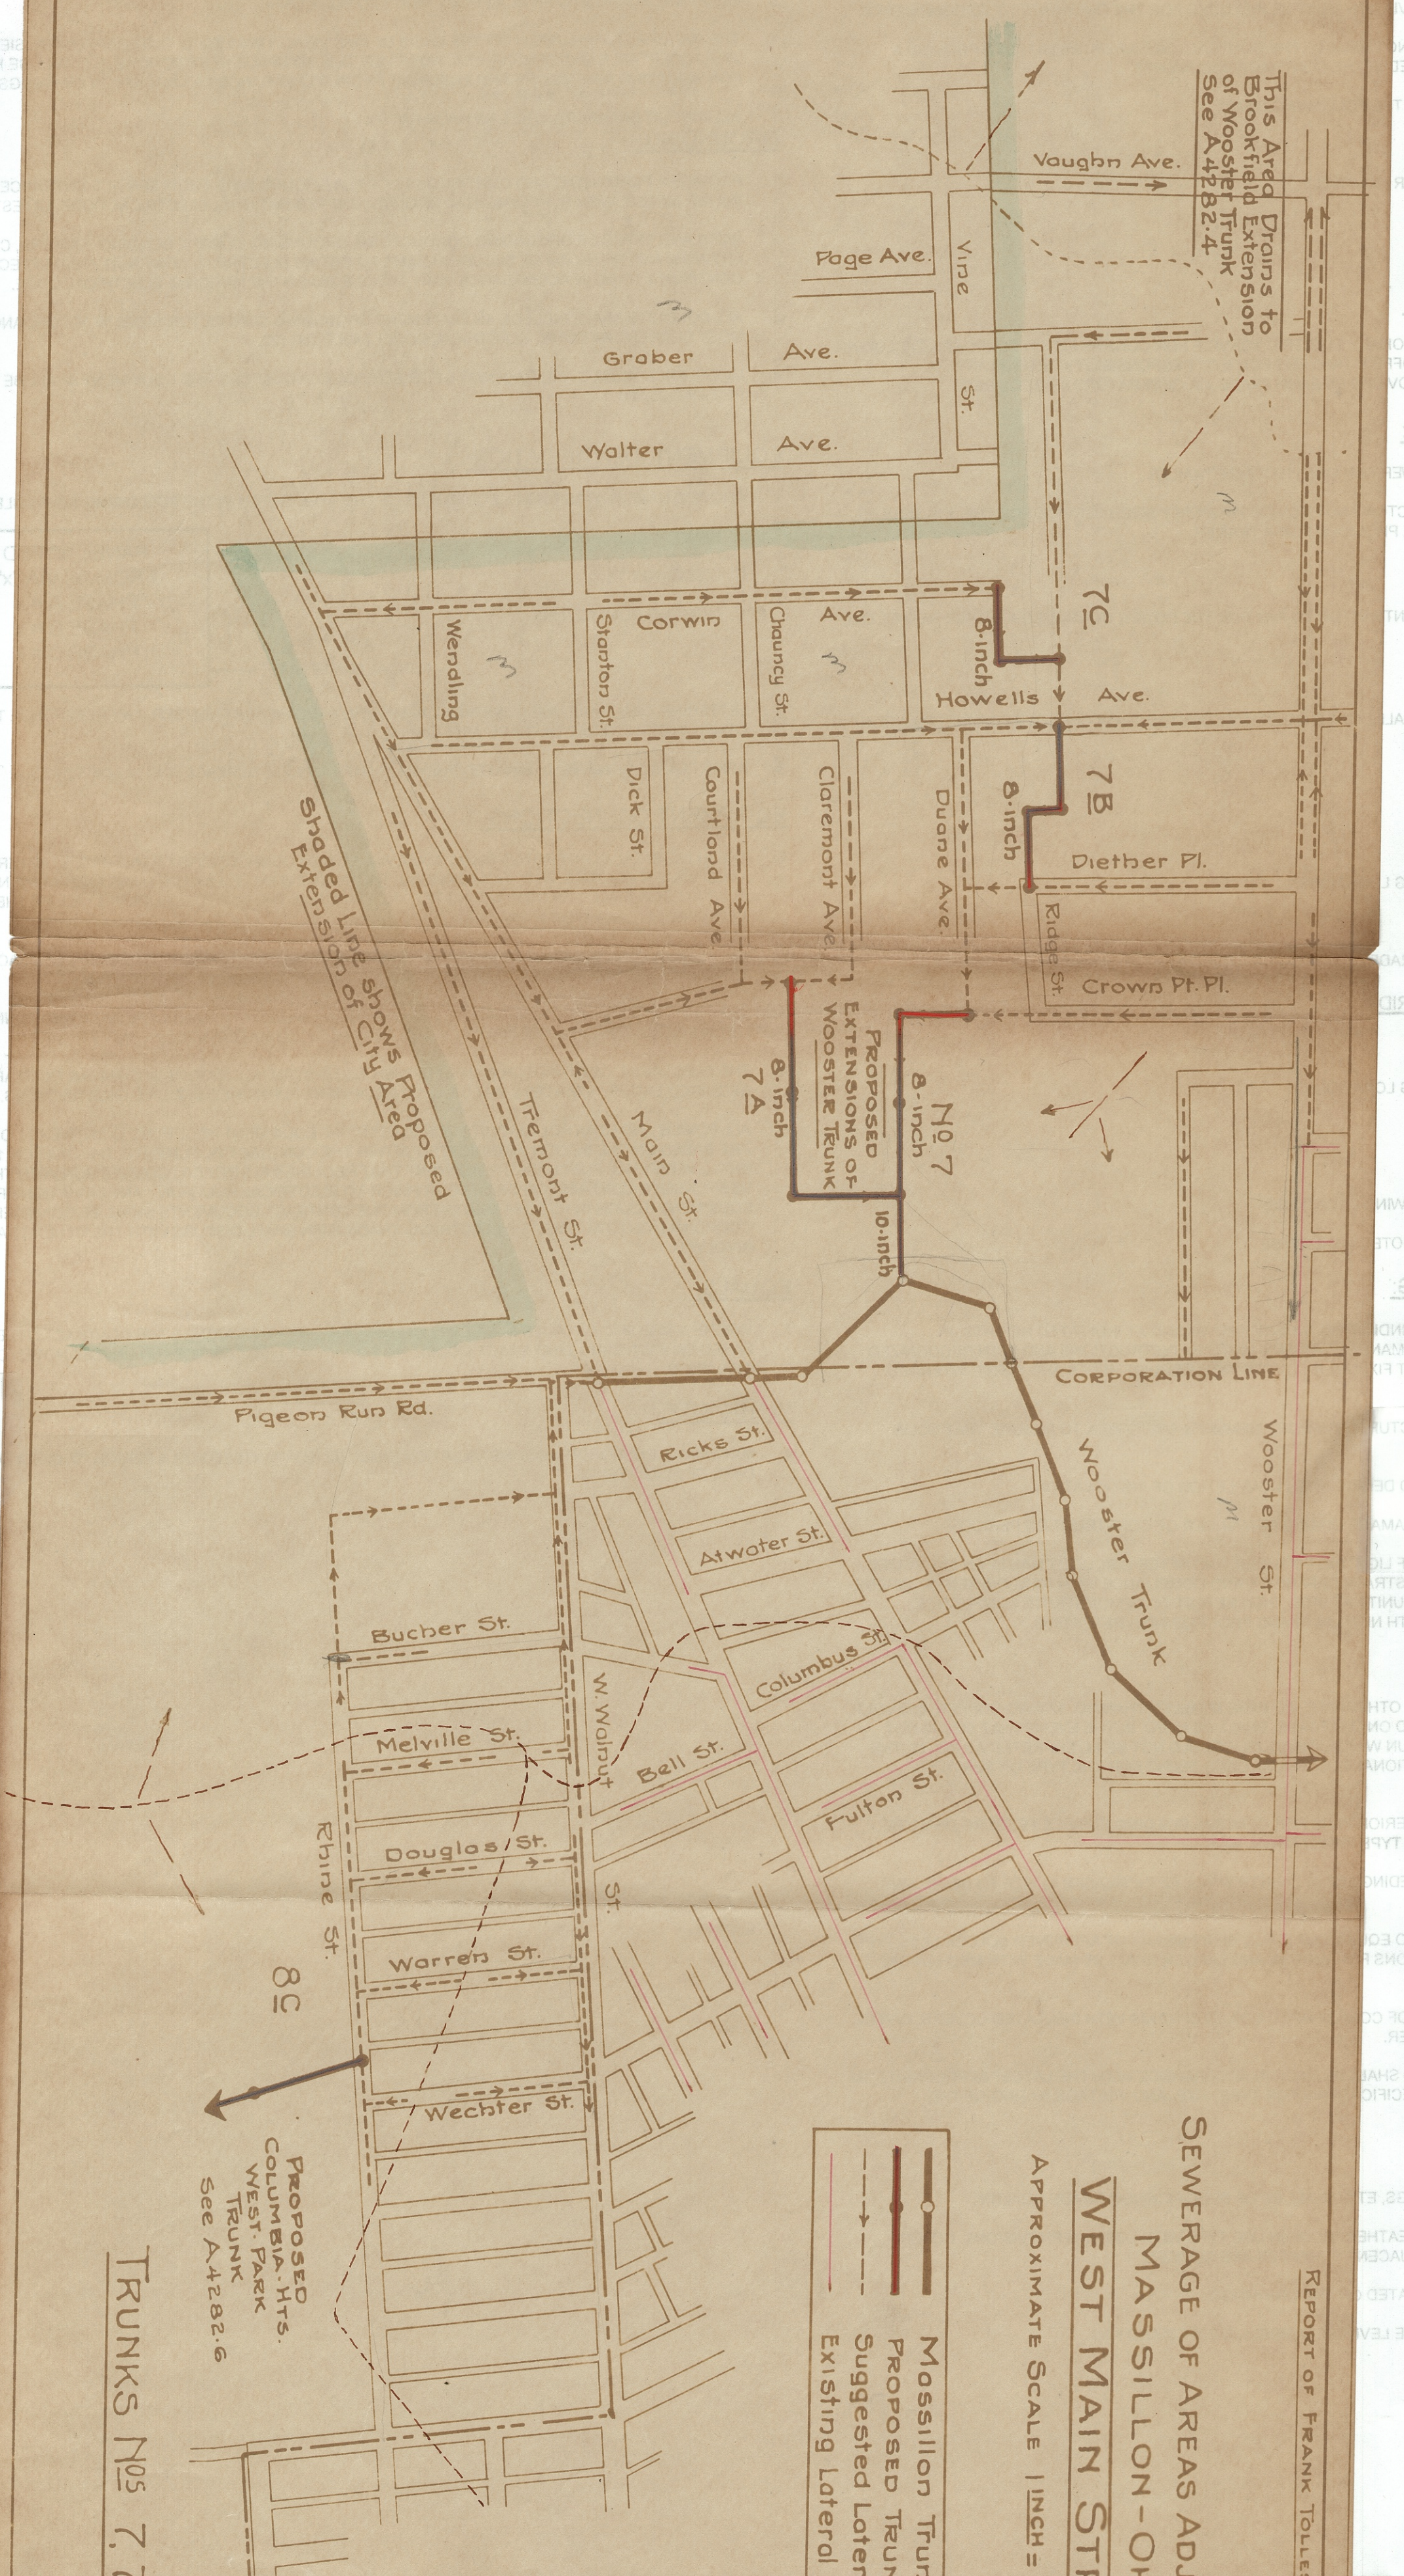


TRUNKS Nos 7, 7A, 7B & 7C

A4282.5


Surveys by Engr. Dept. Massillon.

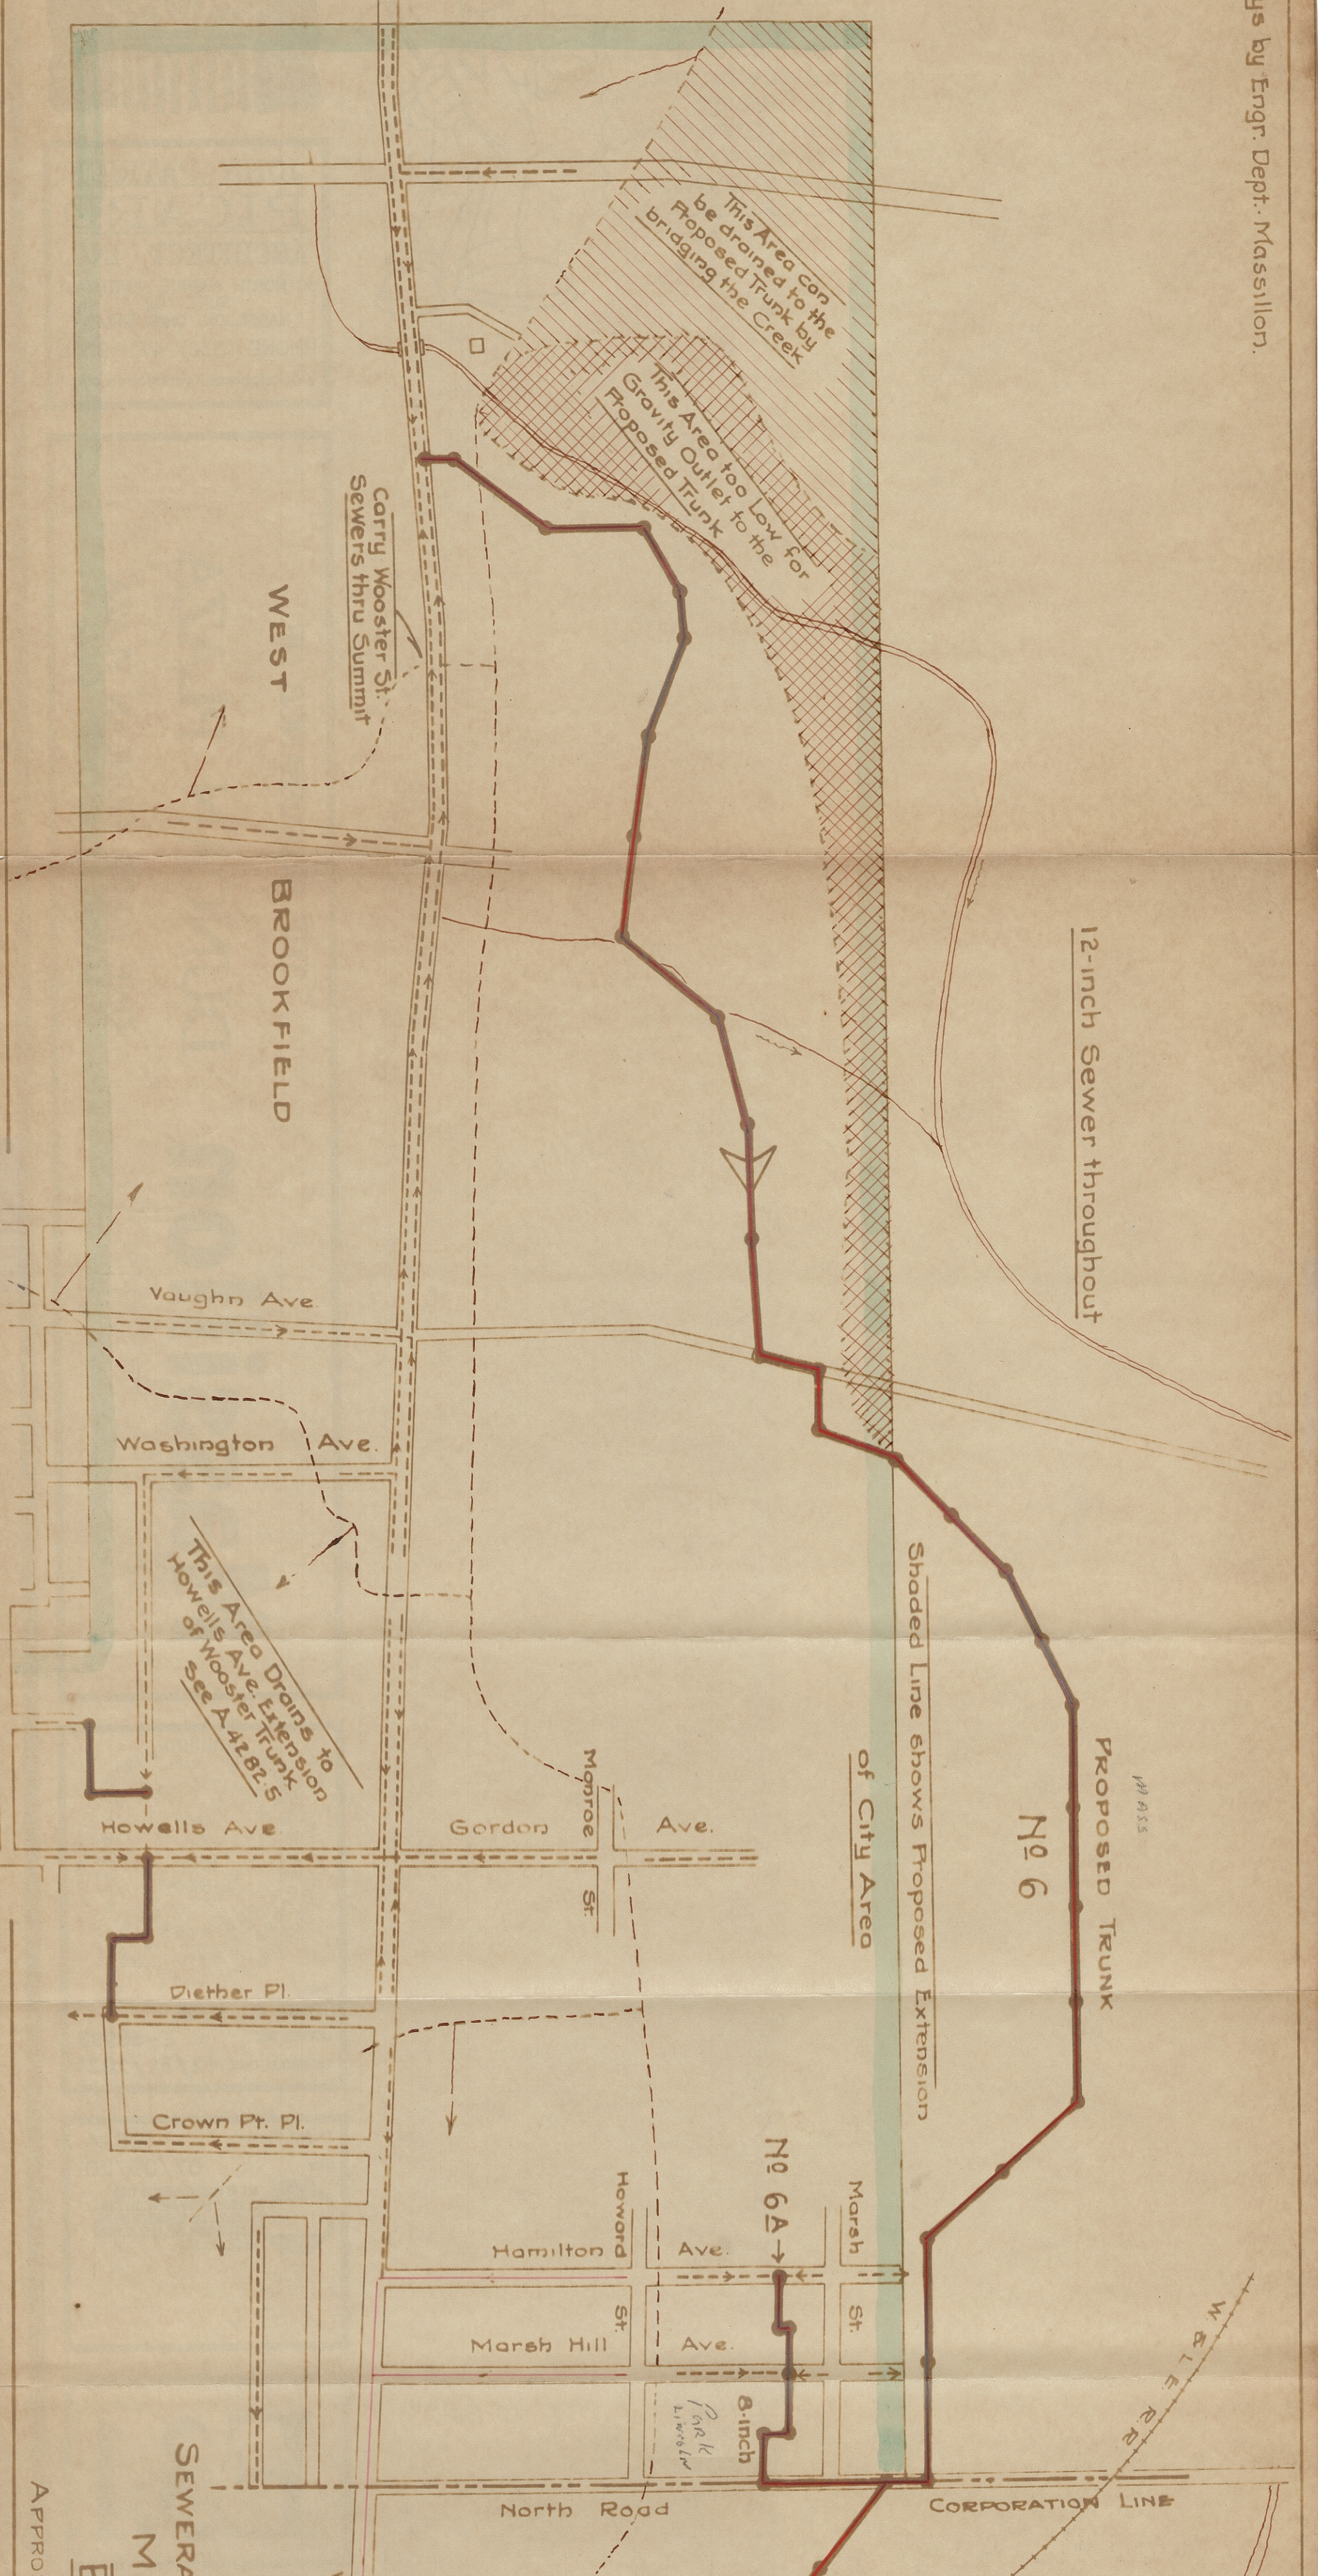

SEWERAGE OF AREAS ADJACENT TO MASSILLON - OHIO BROOKFIELD

APPROXIMATE SCALE 1 INCH = 400 FEET

MASSILLON TRUNK SEWER  
PROPOSED TRUNK SEWER  
SUGGESTED LATERAL SEWER  
EXISTING LATERAL SEWER