W:\ACAD14\CTI Envi\5674\Completed Dwgs\10-19\9031SCHE10D.dwg Thu Aug 02 13:16:09 2001

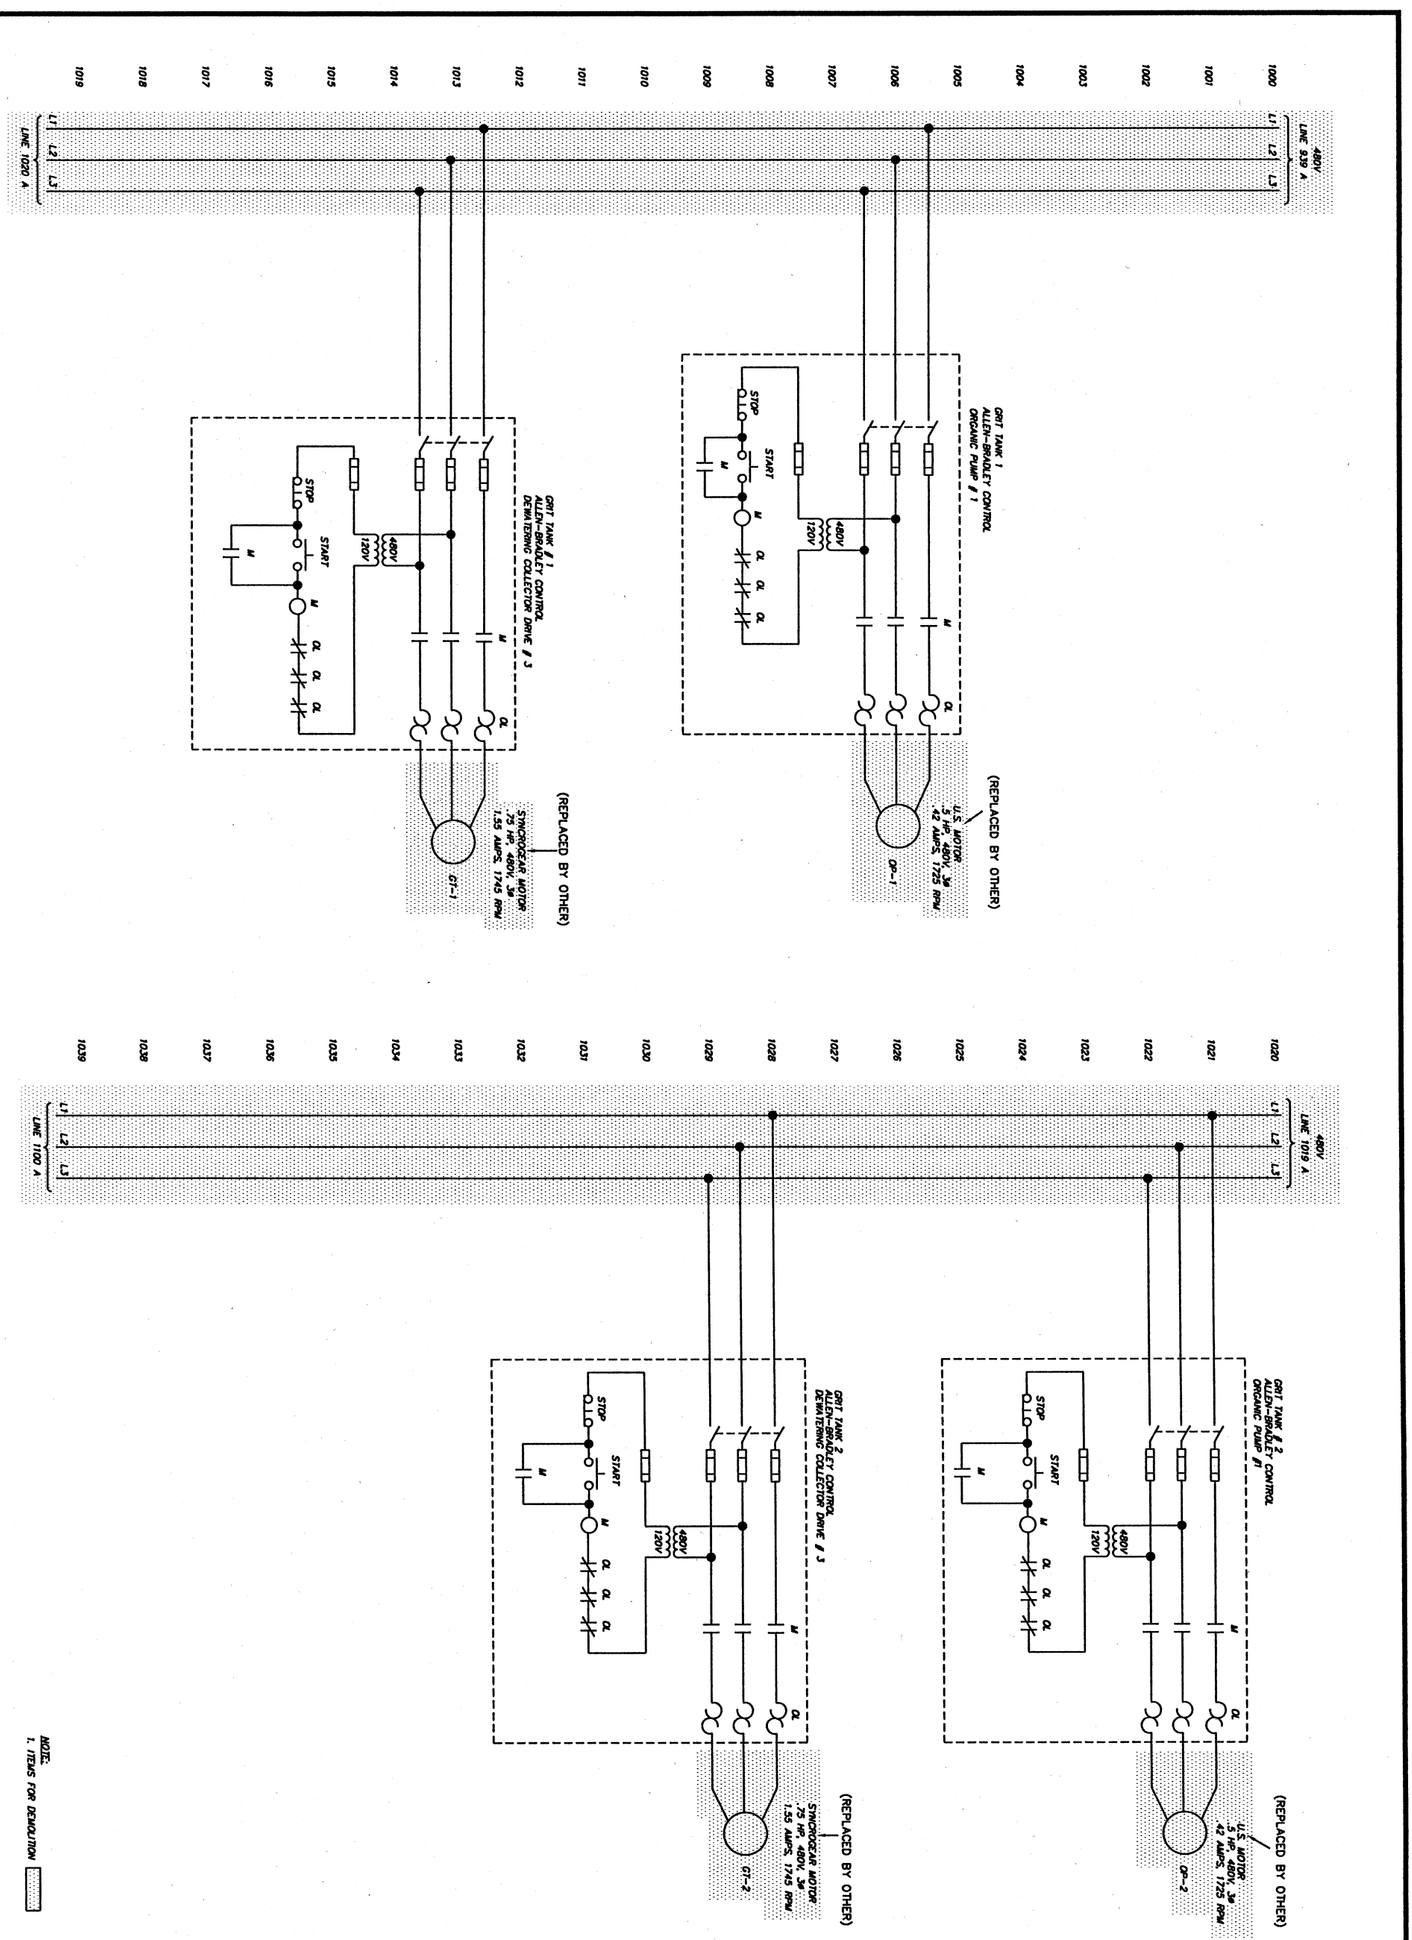

ENVIRONMENTAL, INC.
ENGINEERS IN WATER AND EARTH SCIENCES
UNIONTOWN, OHIO

CITY OF MASSILLON, OHIO
WWTP UPGRADE 2000
TRANSFORMER "A",
WIRING SCHEMATIC DEMOLITION PLAN

DESIGNED BY	REVISIONS			
STI/TSS	NO.	DESCRIPTIONS	DATE	BY	APP'D
DRAWN BY					
STI/TSS					
CHECKED BY					
STI/TSS					
APPROVED BY					
STI/RJL					

SEIFERT TECHNOLOGIES, INC.
MASSILLON, OHIO
5674 RJL

JOB NO. 9031
DATE 7/12/01
SCALE N/A
SHEET EP10-D

9031SCHE10D.DWG