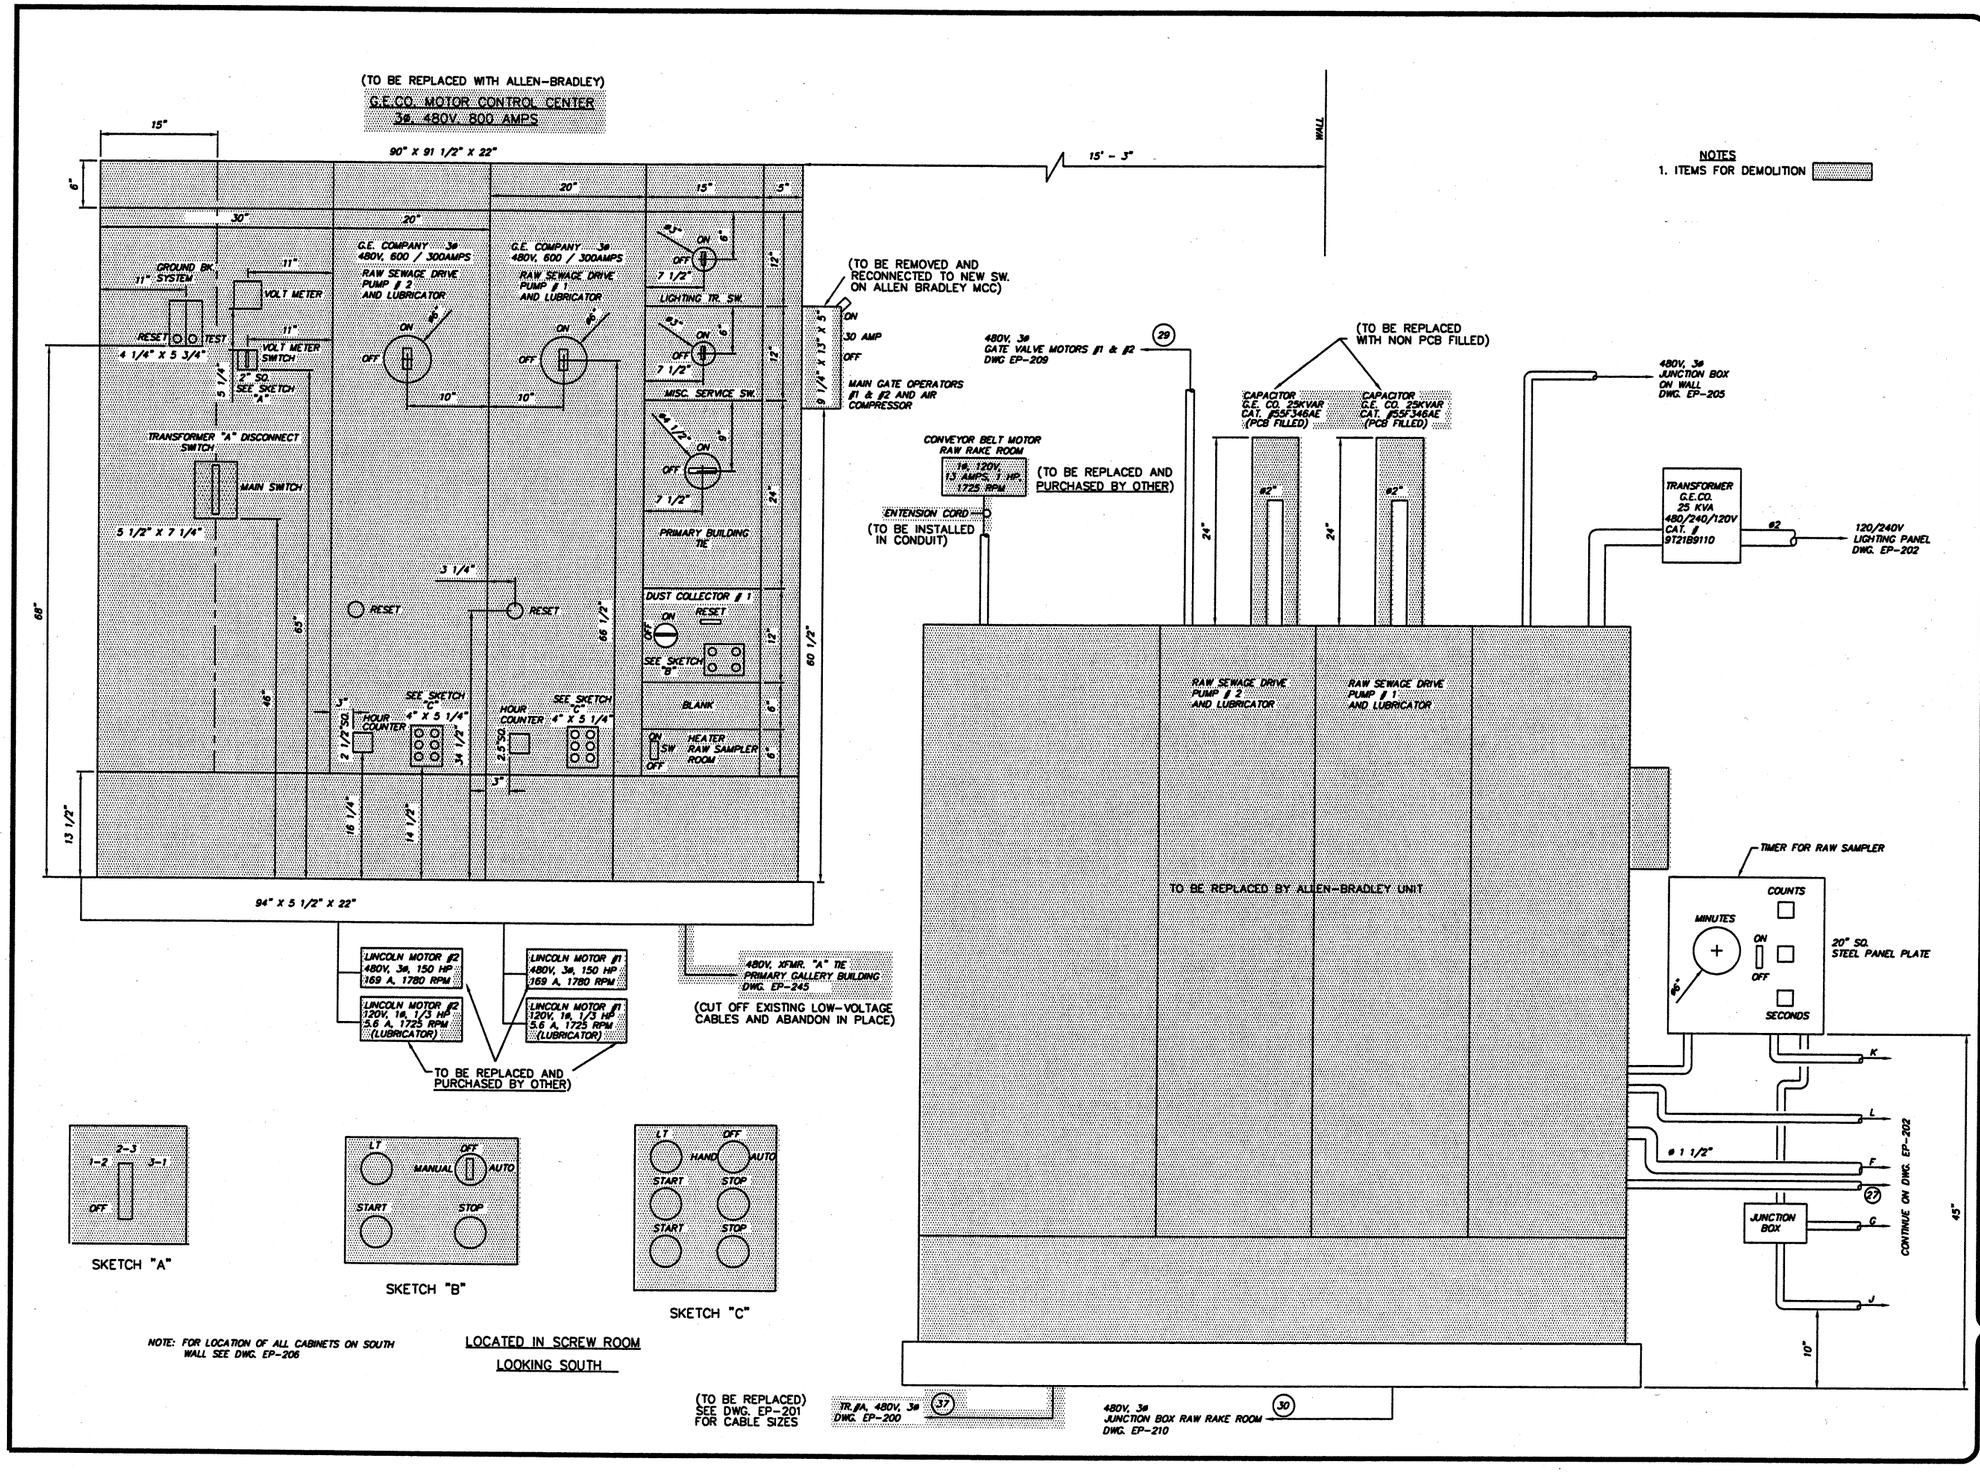

NOTES
1. ITEMS FOR DEMOLITION

BEFFER TECHNOLOGIES, INC.
MASSILLON, OHIO
#s 5674 RJL

REVISIONS			
NO.	DESCRIPTIONS	DATE	BY	APP'D

DESIGNED BY STI/TSS
DRAWN BY STI/ELG
CHECKED BY STI/TSS
APPROVED BY STI/R.J.L.

ENVIRONMENTAL, INC.
ENGINEERS IN WATER AND EARTH SCIENCES
UNIONTOWN, OHIO

CITY OF MASSILLON, OHIO
WWTP UPGRADE 2000
SCREEN BLDG. (SCREW ROOM) DEMOLITION PLAN

JOB NO. E9031
DATE 3/14/00
SCALE 1 1/2" = 12"
SHEET EP201-D

9031SPLE201D.DWG

W:\ACAD14\CTI Envi\5674\Completed Dwgs\200-299\9031SPLE201D.dwg Wed Aug 08 08:25:32 2001