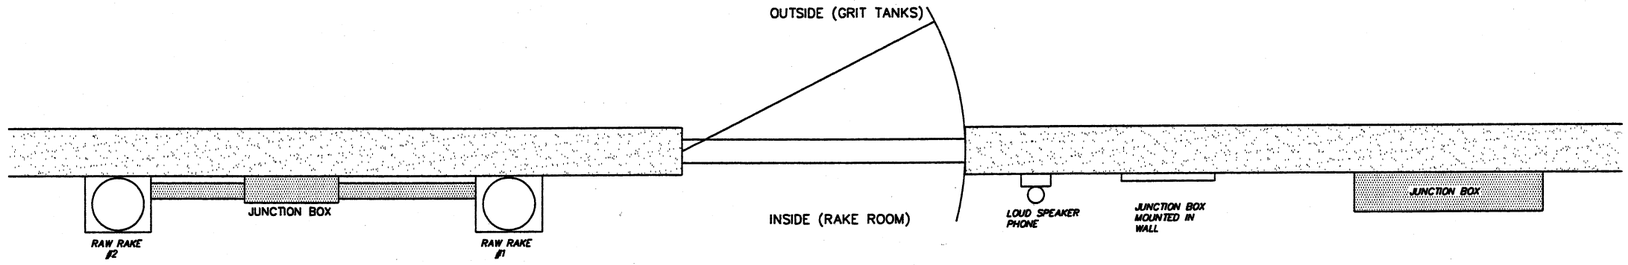

PLAN VIEW

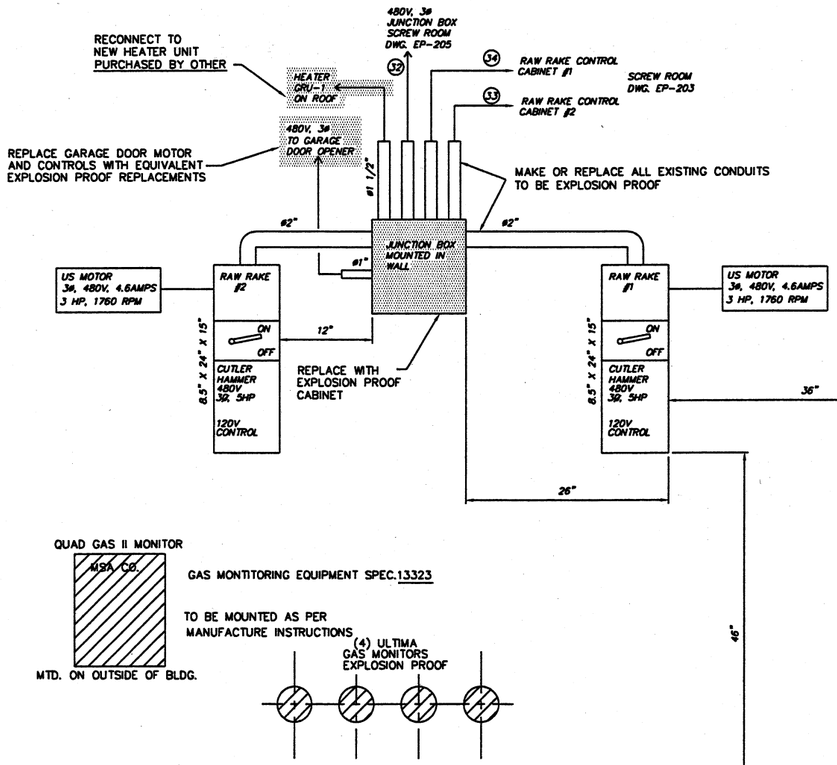

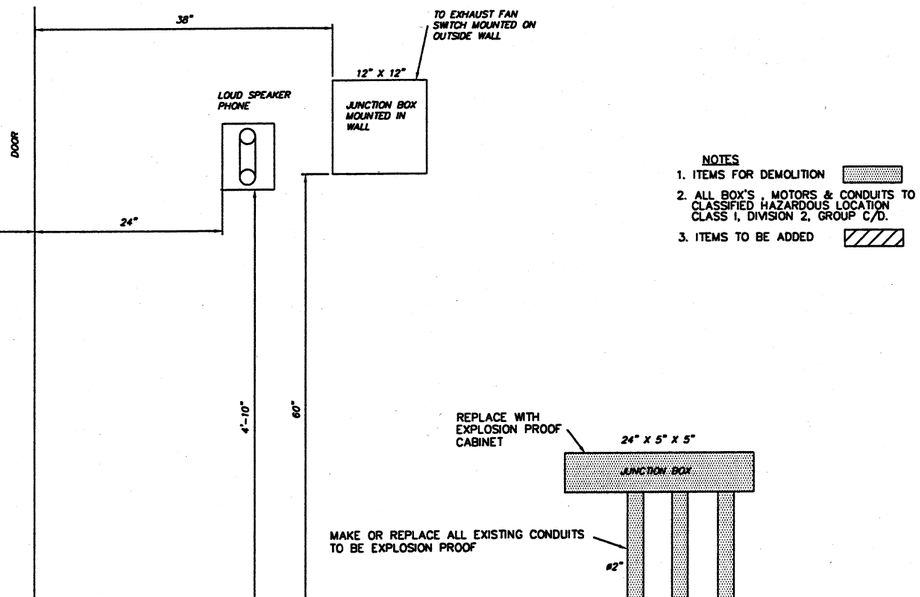

LOCATED IN RAW RAKE ROOM

LOOKING SOUTH

BURGESS TECHNOLOGIES, INC.
MASSILLON, OHIO
No. 5674 REGISTERED P.E.

REVISIONS				
NO.	DESCRIPTIONS	DATE	BY	APP'D

DESIGNED BY STI/TSS
DRAWN BY STI/ELG
CHECKED BY STI/TSS
APPROVED BY STI/R.L.

ENVIRONMENTAL, INC.
ENGINEERS IN WATER AND EARTH SCIENCES
UNIONTOWN, OHIO

CITY OF MASSILLON, OHIO
WWTP UPGRADE 2000
SCREEN BLDG. (RAW RAKE ROOM) DEMOLITION PLAN

JOB NO. E9031
DATE 11/17/99
SCALE 1 1/2" = 12"
SHEET EP210-D

9031SPLE210D.DWG

W:\ACAD14\CTI Envi\5674\Completed Dwgs\200-299\9031SPLE210D.dwg Wed Aug 08 08:46:53 2001