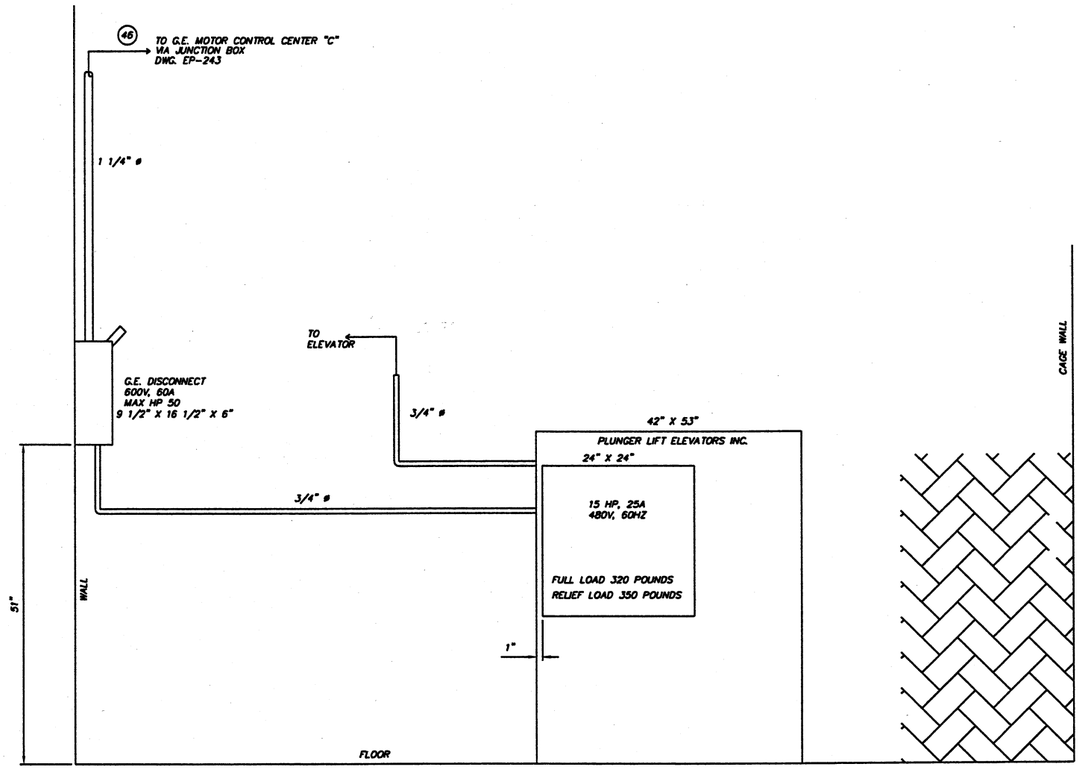

ELEVATOR HYDRAULIC MOTOR LIFT STATION, EAST WALL

FIRST FLOOR, PRIMARY GALLERY BUILDING

BEIFAST TECHNOLOGIES, INC.
MASSILLON, OHIO
#s 5672 5673 R.J.L.

REVISIONS			
NO.	DESCRIPTIONS	DATE	BY	APP'D

DESIGNED BY STI/TSS
DRAWN BY STI/ELG
CHECKED BY STI/TSS
APPROVED BY STI/R.J.L.

CTI ENVIRONMENTAL, INC
CONSULTING WATER AND EARTH SCIENCES
UNIONTOWN, OHIO

CITY OF MASSILLON, OHIO
WWTP UPGRADE 2000
TR'S "B & C", ELEVATOR MOTOR LIFT STATION LAYOUT
PRIMARY GALLERY BLDG

JOB NO. E9031
DATE 2/15/01
SCALE 1"=10"
SHEET EP244

9031SPLE244.DWG

W:\ACAD14\CTI Envi\5674\Completed Dwgs\200-299\9031SPLE244.dwg Thu Aug 09 14:35:06 2001