W:\ACAD14\CTI Envi\5674\Completed Dwgs\200-299\9031SPLE251.dwg Thu Aug 09 15:02:04 2001

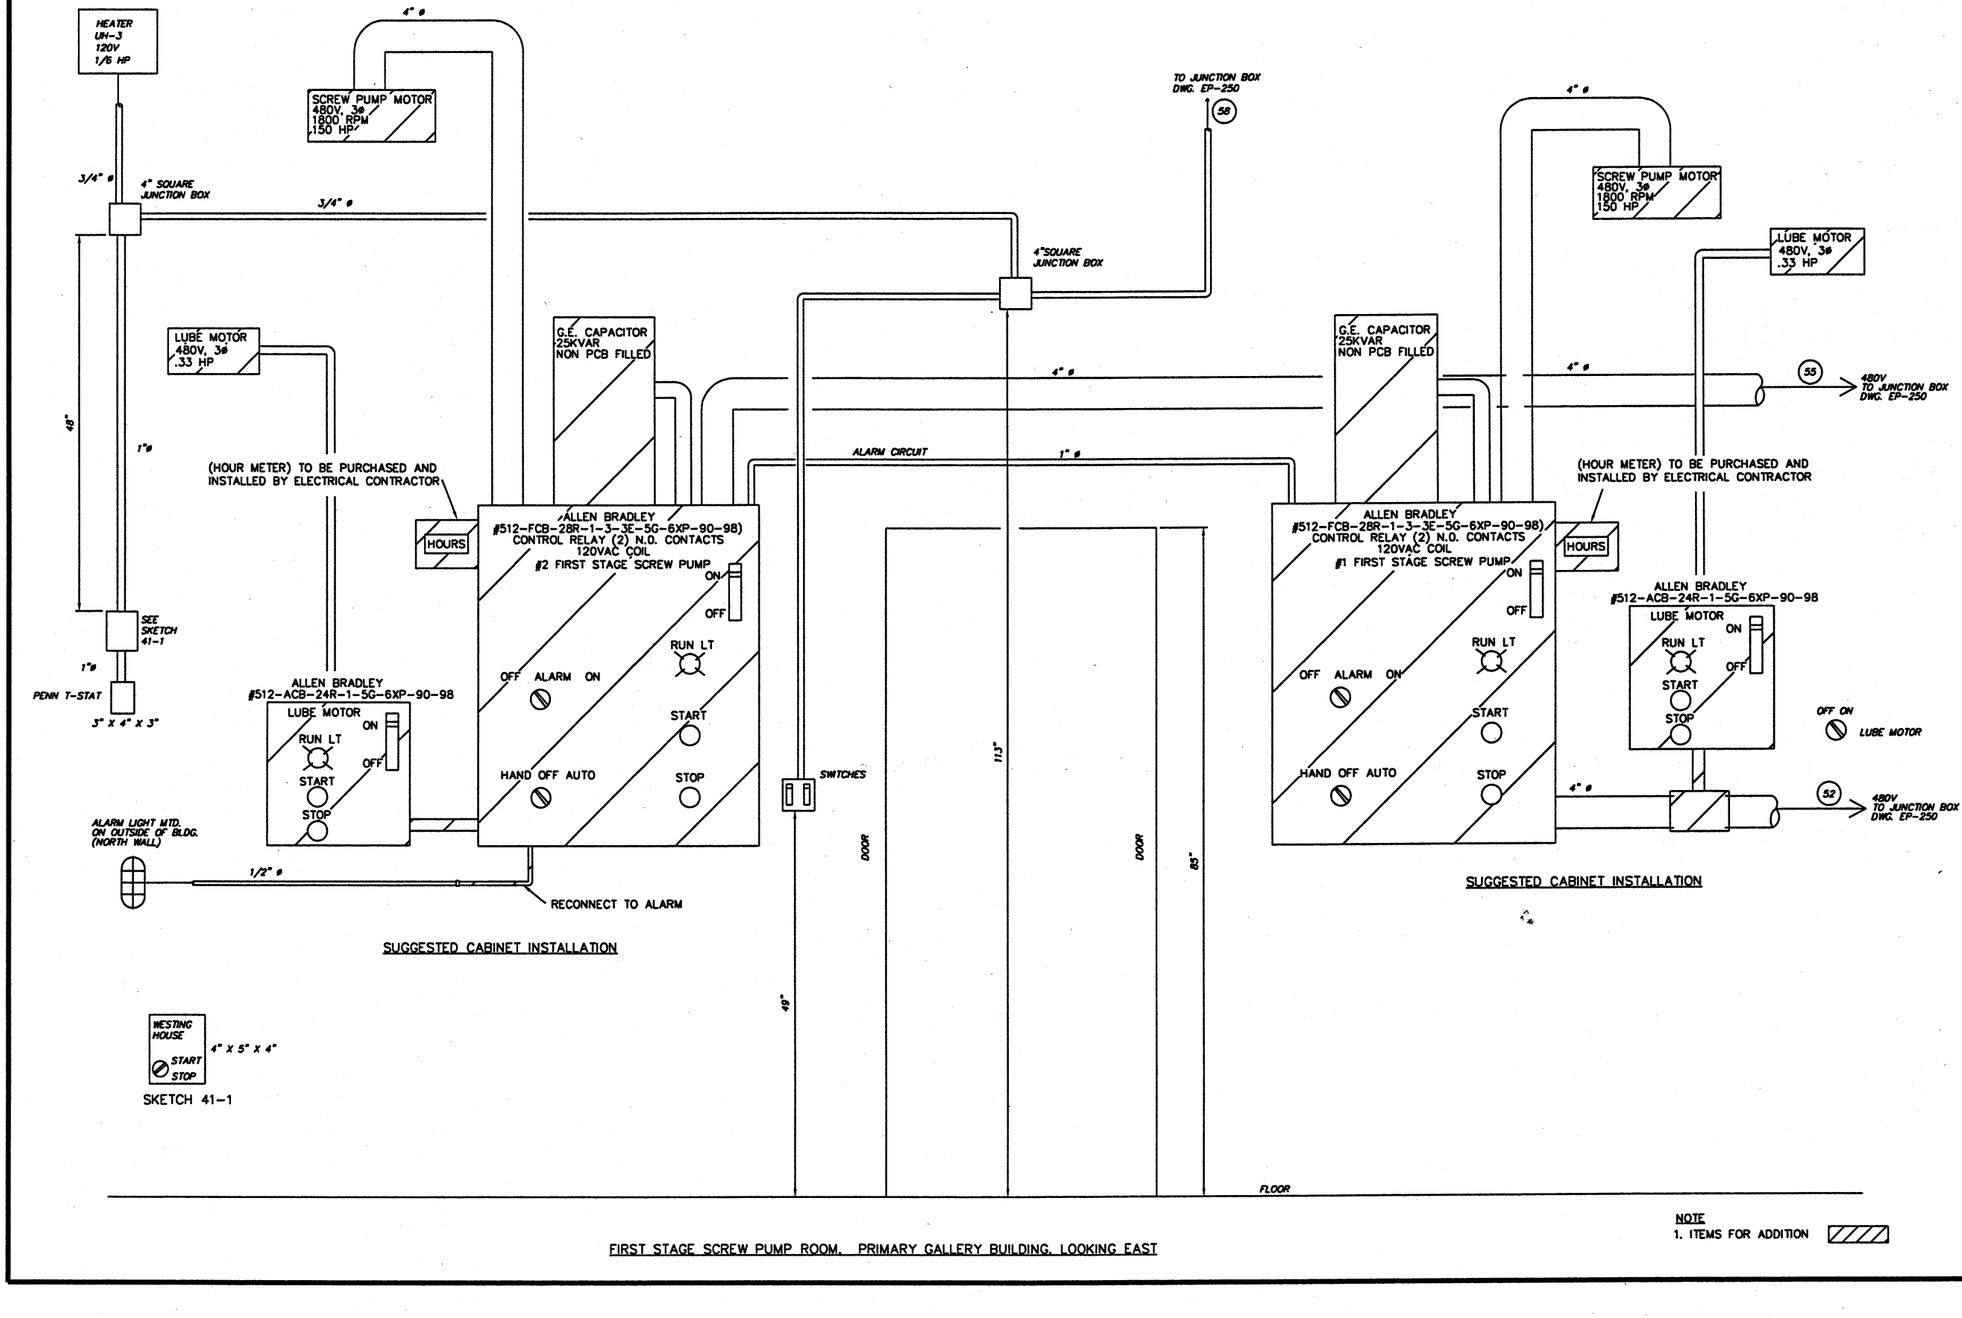

NOTE
1. ITEMS FOR ADDITION

SEIPER TECHNOLOGIES, INC.
MASSILLON, OHIO
#s 5674 DWG. R.J.L.

REVISIONS				
NO.	DESCRIPTIONS	DATE	BY	APP'D

DESIGNED BY STI/TSS
DRAWN BY STI/ELG
CHECKED BY STI/TSS
APPROVED BY STI/R.J.L

CTI ENVIRONMENTAL, INC.
ENGINEERS IN WATER AND EARTH SCIENCES
UNIONTOWN, OHIO

CITY OF MASSILLON, OHIO
WWTP UPGRADE 2000
TR'S "B & C", SCREW PUMP & LUBE MOTOR CONTROLS LAYOUT
PRIMARY GALLERY BLDG. FIRST STAGE SCREW ROOM

JOB NO. E9031
DATE 2/15/01
SCALE 1 1/2" = 12"
SHEET EP251

9031SPLE251.DWG