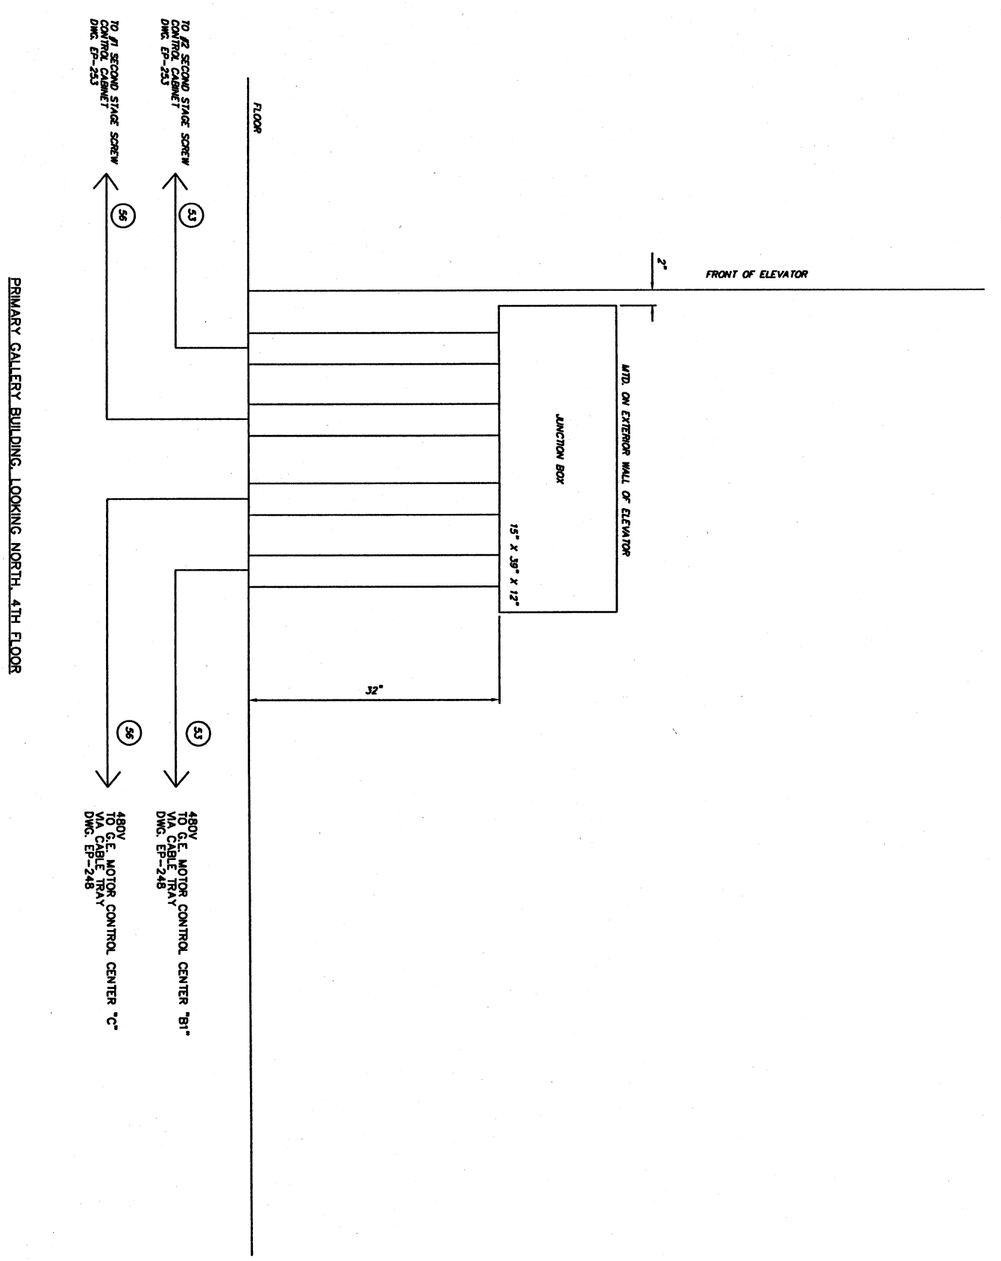

ENVIRONMENTAL, INC.
ENGINEERS IN WATER AND EARTH SCIENCES
UNIONTOWN, OHIO

CITY OF MASSILLON, OHIO
WWTP UPGRADE 2000
TRANSFORMERS "B & C", JUNCTION BOX LAYOUT
PRIMARY GALLERY BLDG. SECOND STAGE SCREW PUMP ROOM

JOB NO.	E9031
DATE	2/15/01
SCALE	1 1/2" = 1'2"
SHEET	EP252

DESIGNED BY	STI/TSS
DRAWN BY	STI/ELG
CHECKED BY	STI/TSS
APPROVED BY	STI/RJL

REVISIONS				
NO.	DESCRIPTIONS	DATE	BY	APP'D

SEIFERT TECHNOLOGIES, INC.
MASSILLON, OHIO
5674 RJL

9031SPLE252.DWG