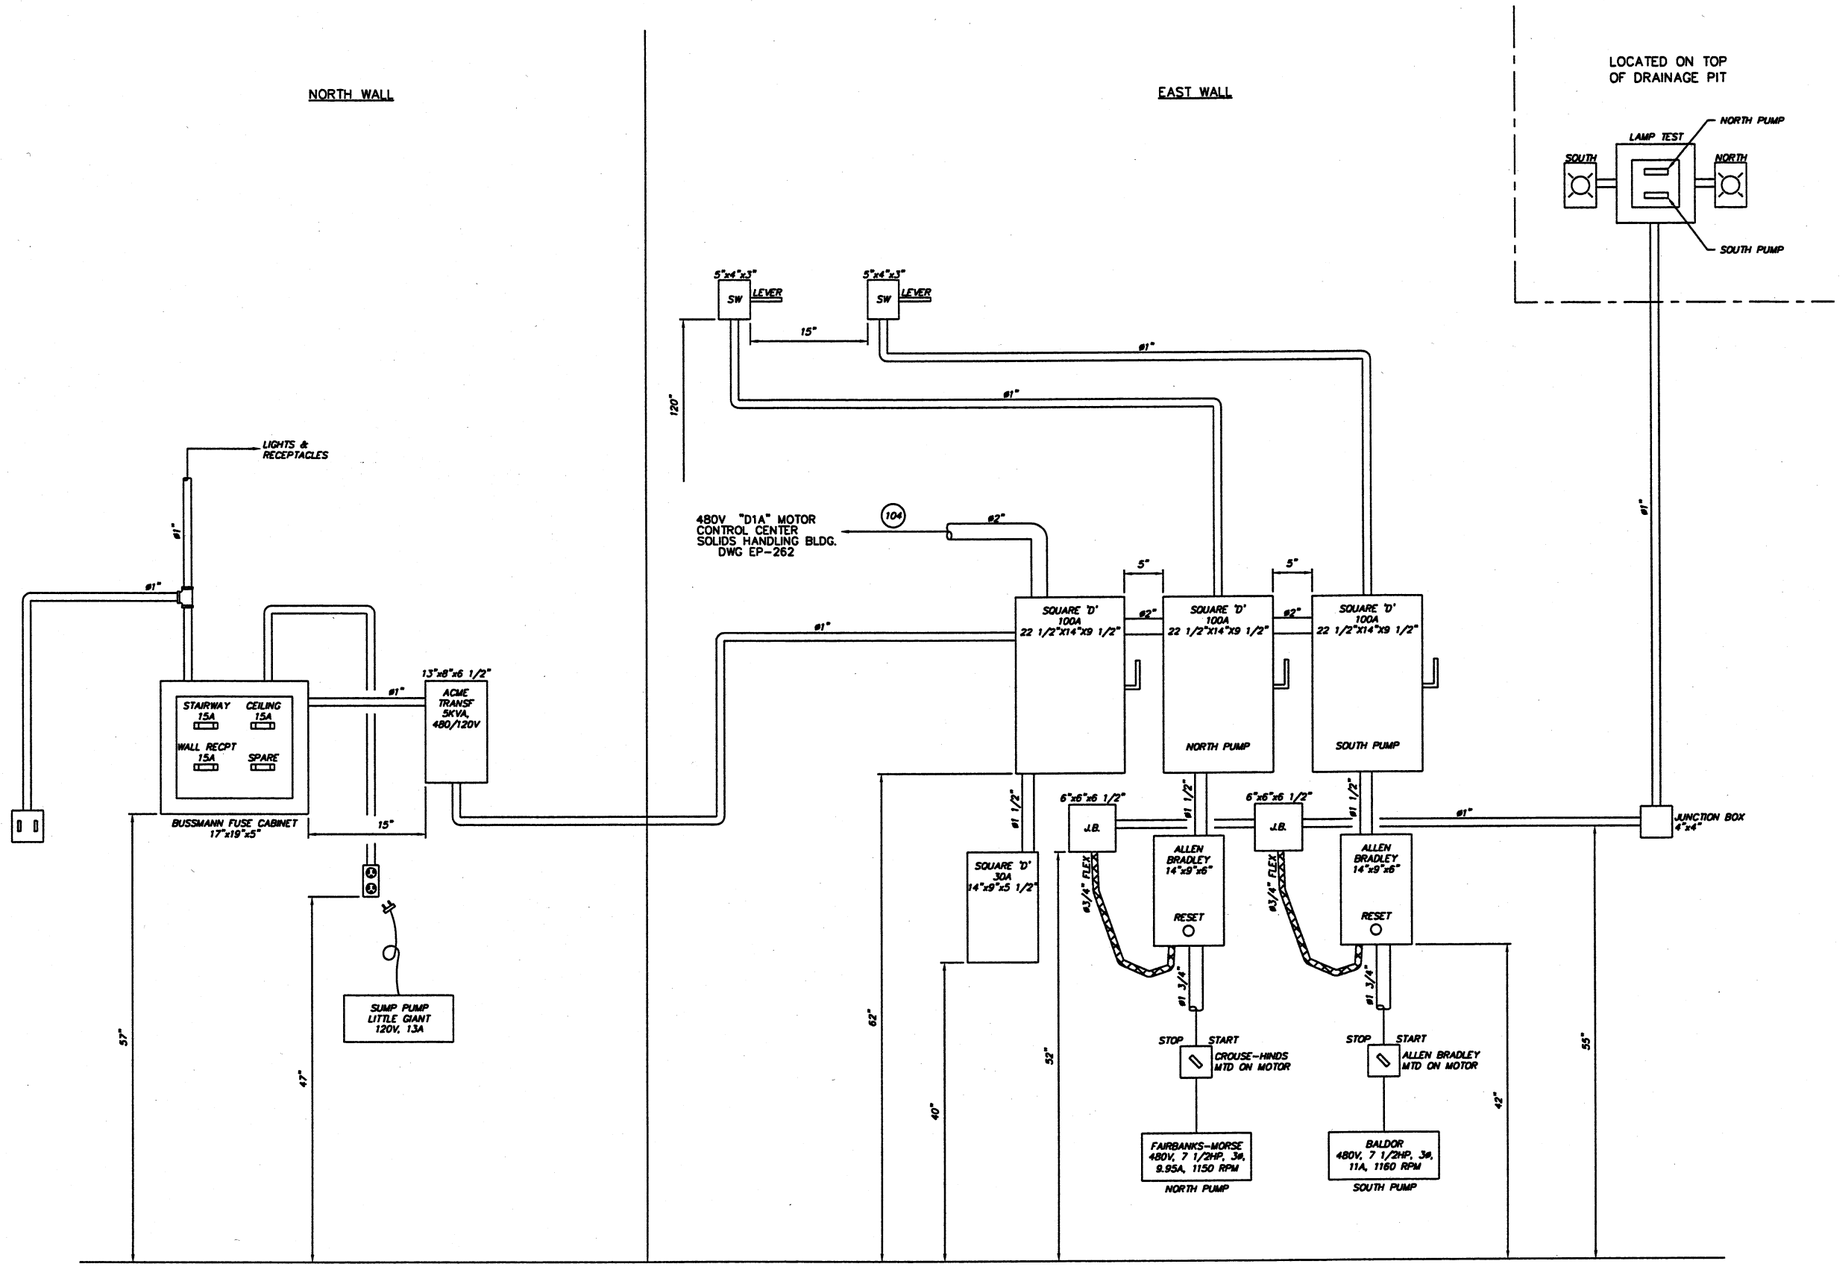

DRAINAGE PUMP CHAMBER

BEPET TECHNOLOGIES, INC.
MASSILLON, OHIO
#5672 REV. R.J.L.

REVISIONS			
NO.	DESCRIPTIONS	DATE	BY	APP'D

DESIGNED BY STI/TSS
DRAWN BY STI/RRR
CHECKED BY STI/TSS
APPROVED BY STI/R.J.L.

ENVIRONMENTAL, INC
ENGINEERS IN WATER AND EARTH SCIENCES
UNIONTOWN, OHIO

CITY OF MASSILLON, OHIO
WWTP UPGRADE 2000
TRANSFORMER "D1", SUMP PUMP CONTROL LAYOUT
DRAINAGE PUMP CHAMBER

JOB NO. E9031
DATE 2/15/01
SCALE 1 1/2" = 12"
SHEET EP269

9031SPLE269.DWG

W:\ACAD14\CTI Envi\5674\Completed Dwgs\200-299\9031SPLE269.dwg Thu Aug 09 15:45:25 2001