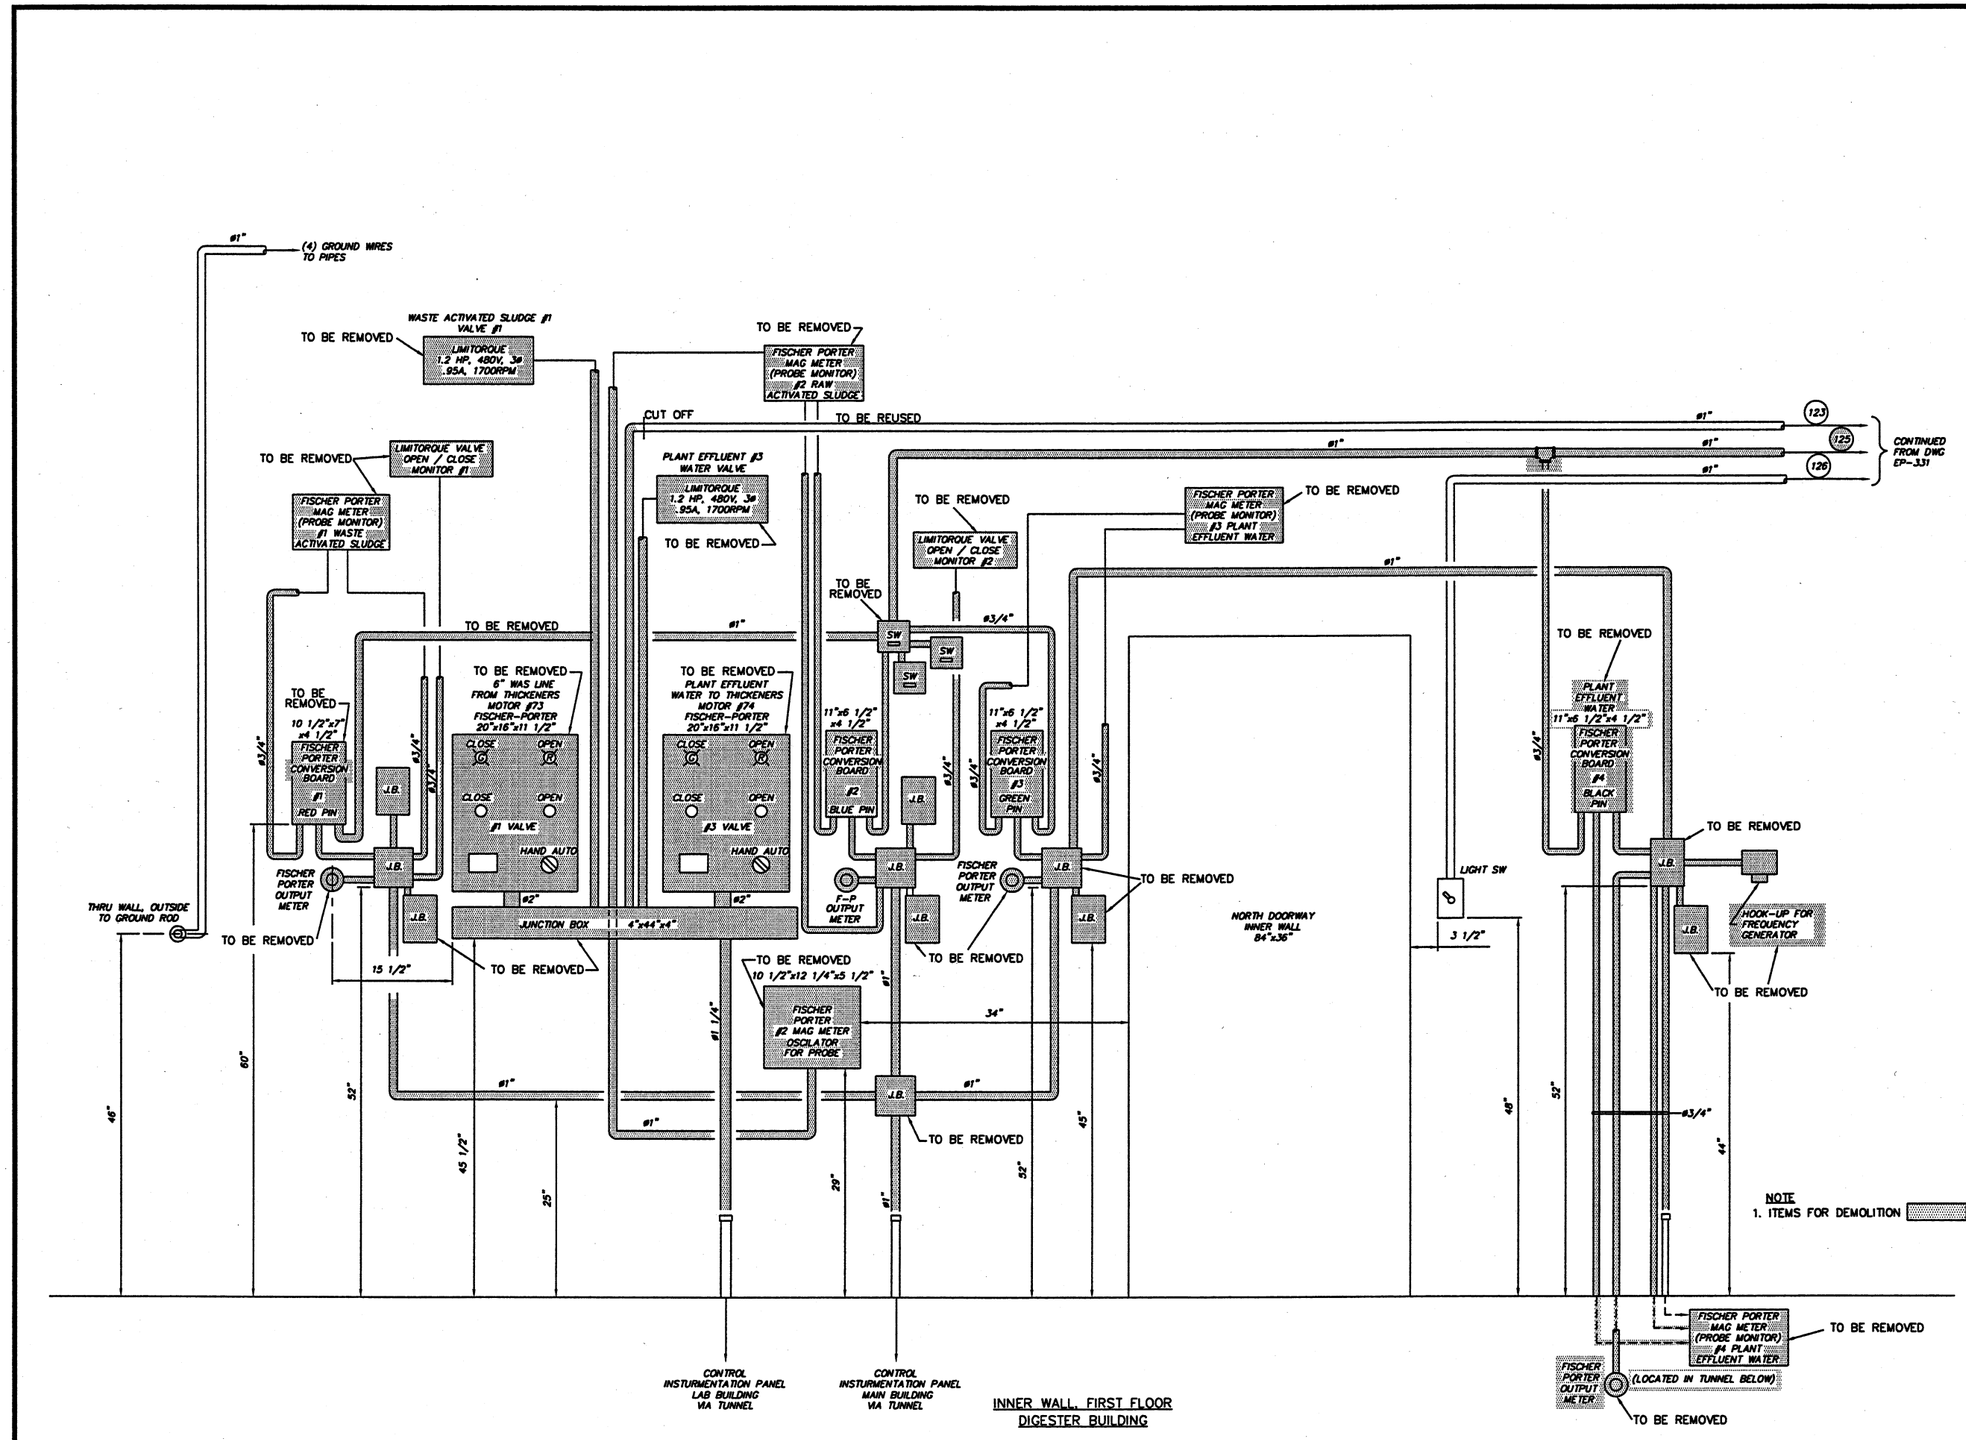

INNER WALL, FIRST FLOOR
DIGESTER BUILDING

SEIFERT TECHNOLOGIES, INC.
MASSILLON, OHIO
JOB No. 5674 PROJECT R.J.L.

REVISIONS

NO.	DESCRIPTIONS	DATE	BY	APP'D

DESIGNED BY STI/TSS
DRAWN BY STI/RRR
CHECKED BY STI/TSS
APPROVED BY STI/RJL

CTI ENVIRONMENTAL, INC.
ENGINEERS IN WATER AND EARTH SCIENCES
UNIONTOWN, OHIO

CITY OF MASSILLON, OHIO
WWTP UPGRADE 2000
TR "D", MAG METERS & VALVES INNER WALL, FIRST FLOOR
DIGESTER BUILDING (DEMOLITION PLAN)

JOB NO. E9031
DATE 03/01/01
SCALE 1 1/2" = 12"
SHEET EP332D

9031SPLE332D.DWG

W:\ACAD14\CTI Envi\5674\Completed Dwgs\300-399\9031SPLE332D.dwg Fri Aug 10 13:46:28 2001