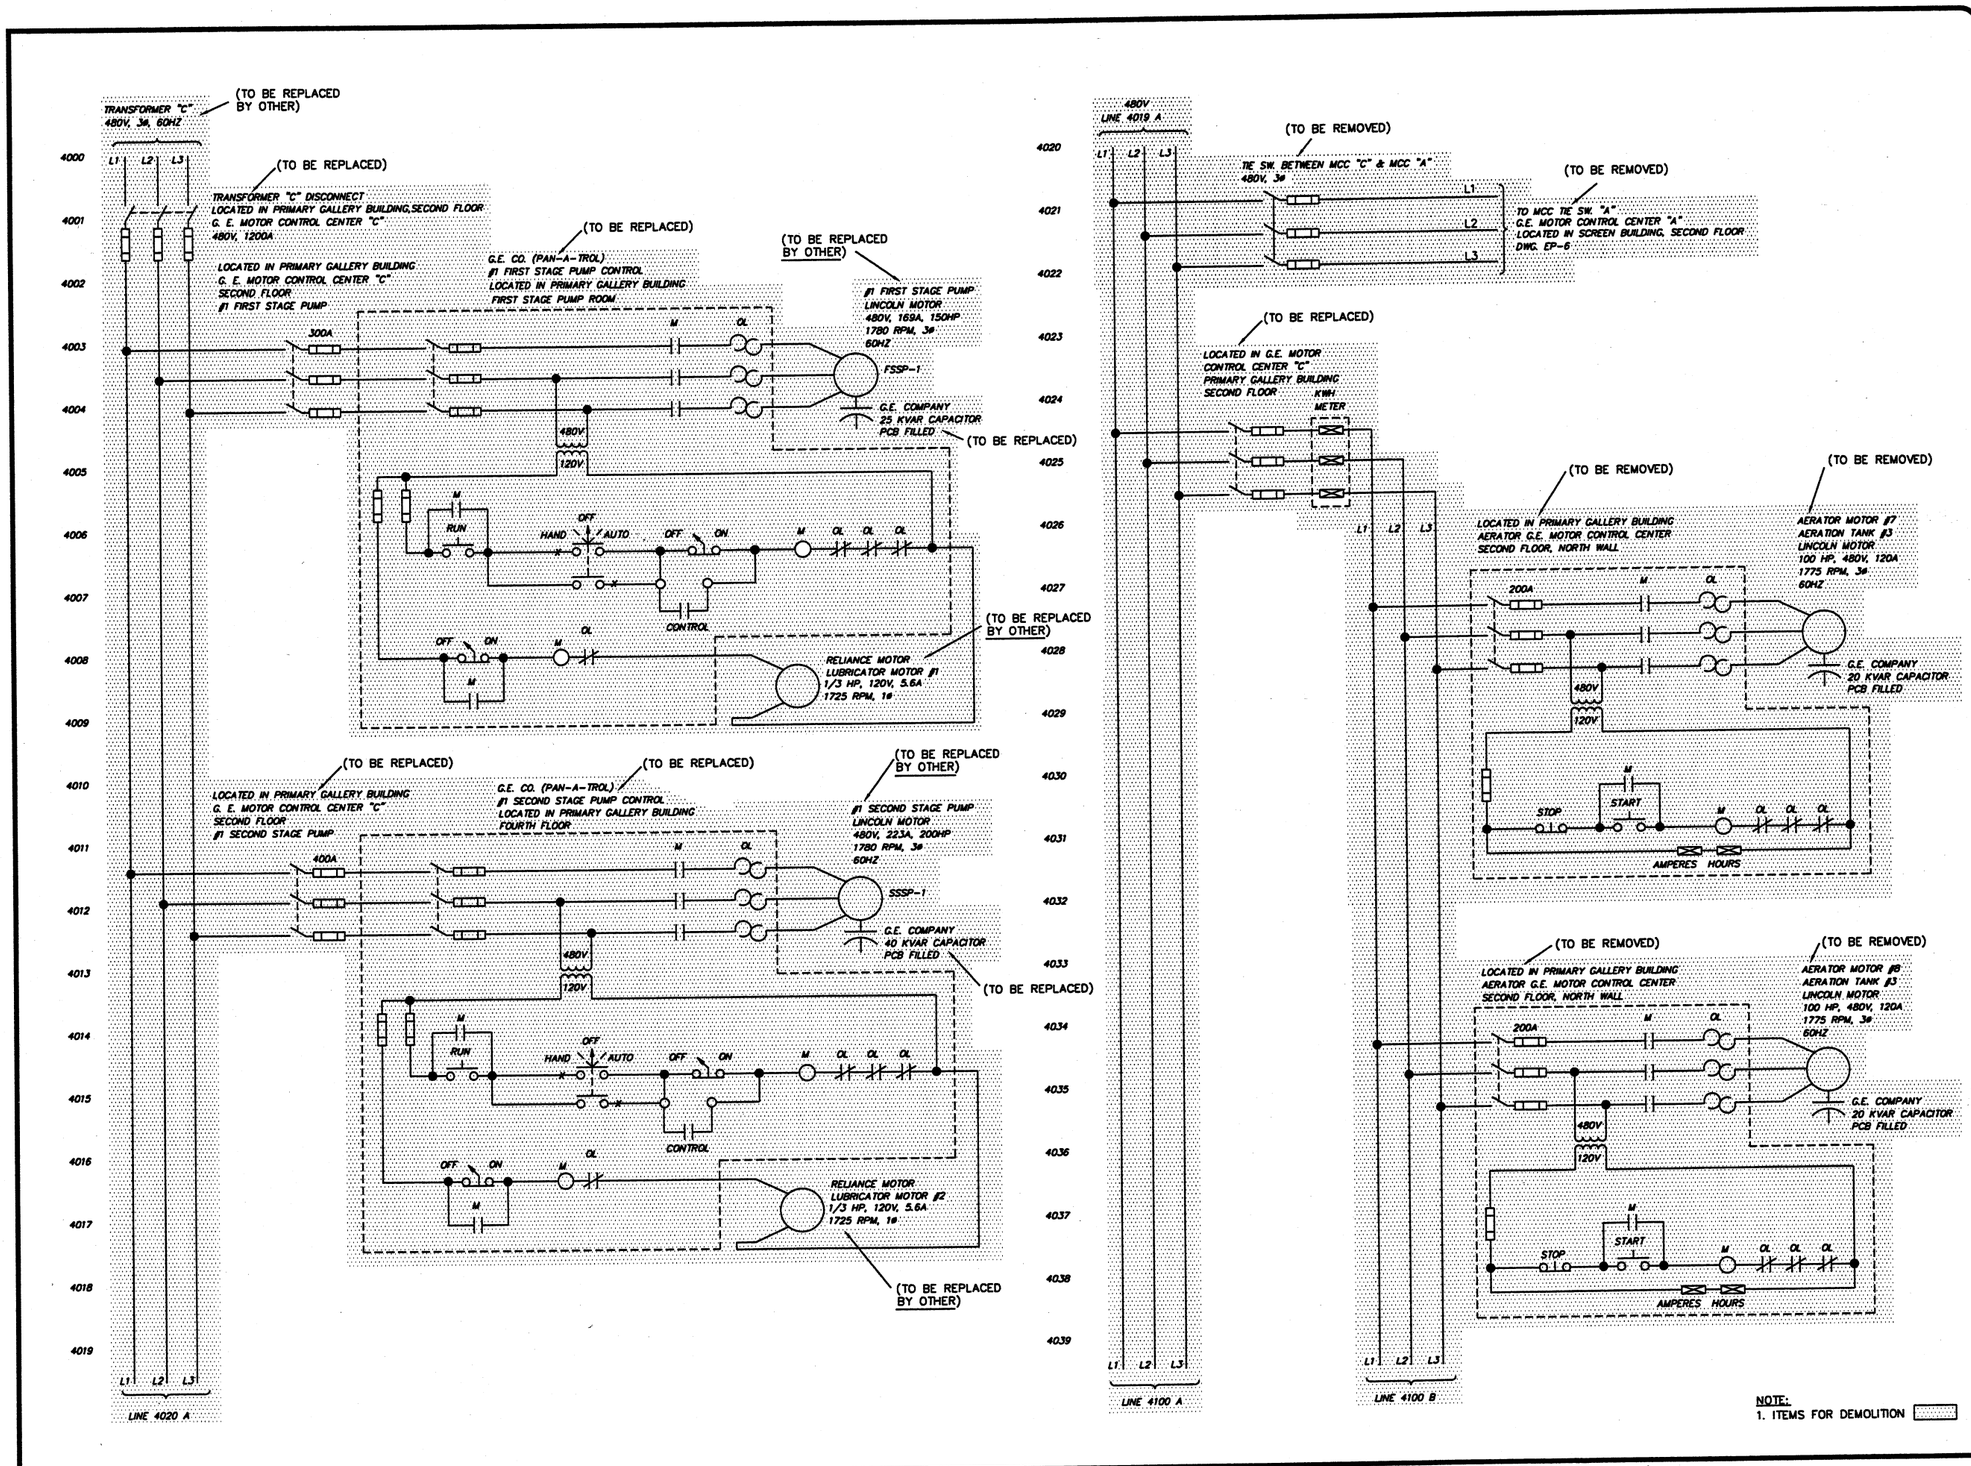

NOTE:
1. ITEMS FOR DEMOLITION

SEIFERT TECHNOLOGIES, INC. MASSILLON, OHIO JOB NO. 5674 PROJECT NO. RJL

REVISIONS

NO.	DESCRIPTIONS	DATE	BY	APP'D

DESIGNED BY STI/TSS
DRAWN BY STI/TSS
CHECKED BY STI/TSS
APPROVED BY STI/RJL

CTI ENVIRONMENTAL, INC. ENGINEERS IN WATER AND EARTH SCIENCES UNIONTOWN, OHIO

CITY OF MASSILLON, OHIO
WWTP UPGRADE 2000
TR. "C" WIRING SCHEMATIC DEMOLITION PLAN

JOB NO. E9031
DATE 7/12/01
SCALE N/A
SHEET EP40-D

9031SCHE40D.DWG

W:\ACAD14\CTI Envi\5674\Completed Dwgs\20-99\9031SCHE40D.dwg Fri Aug 03 13:27:49 2001