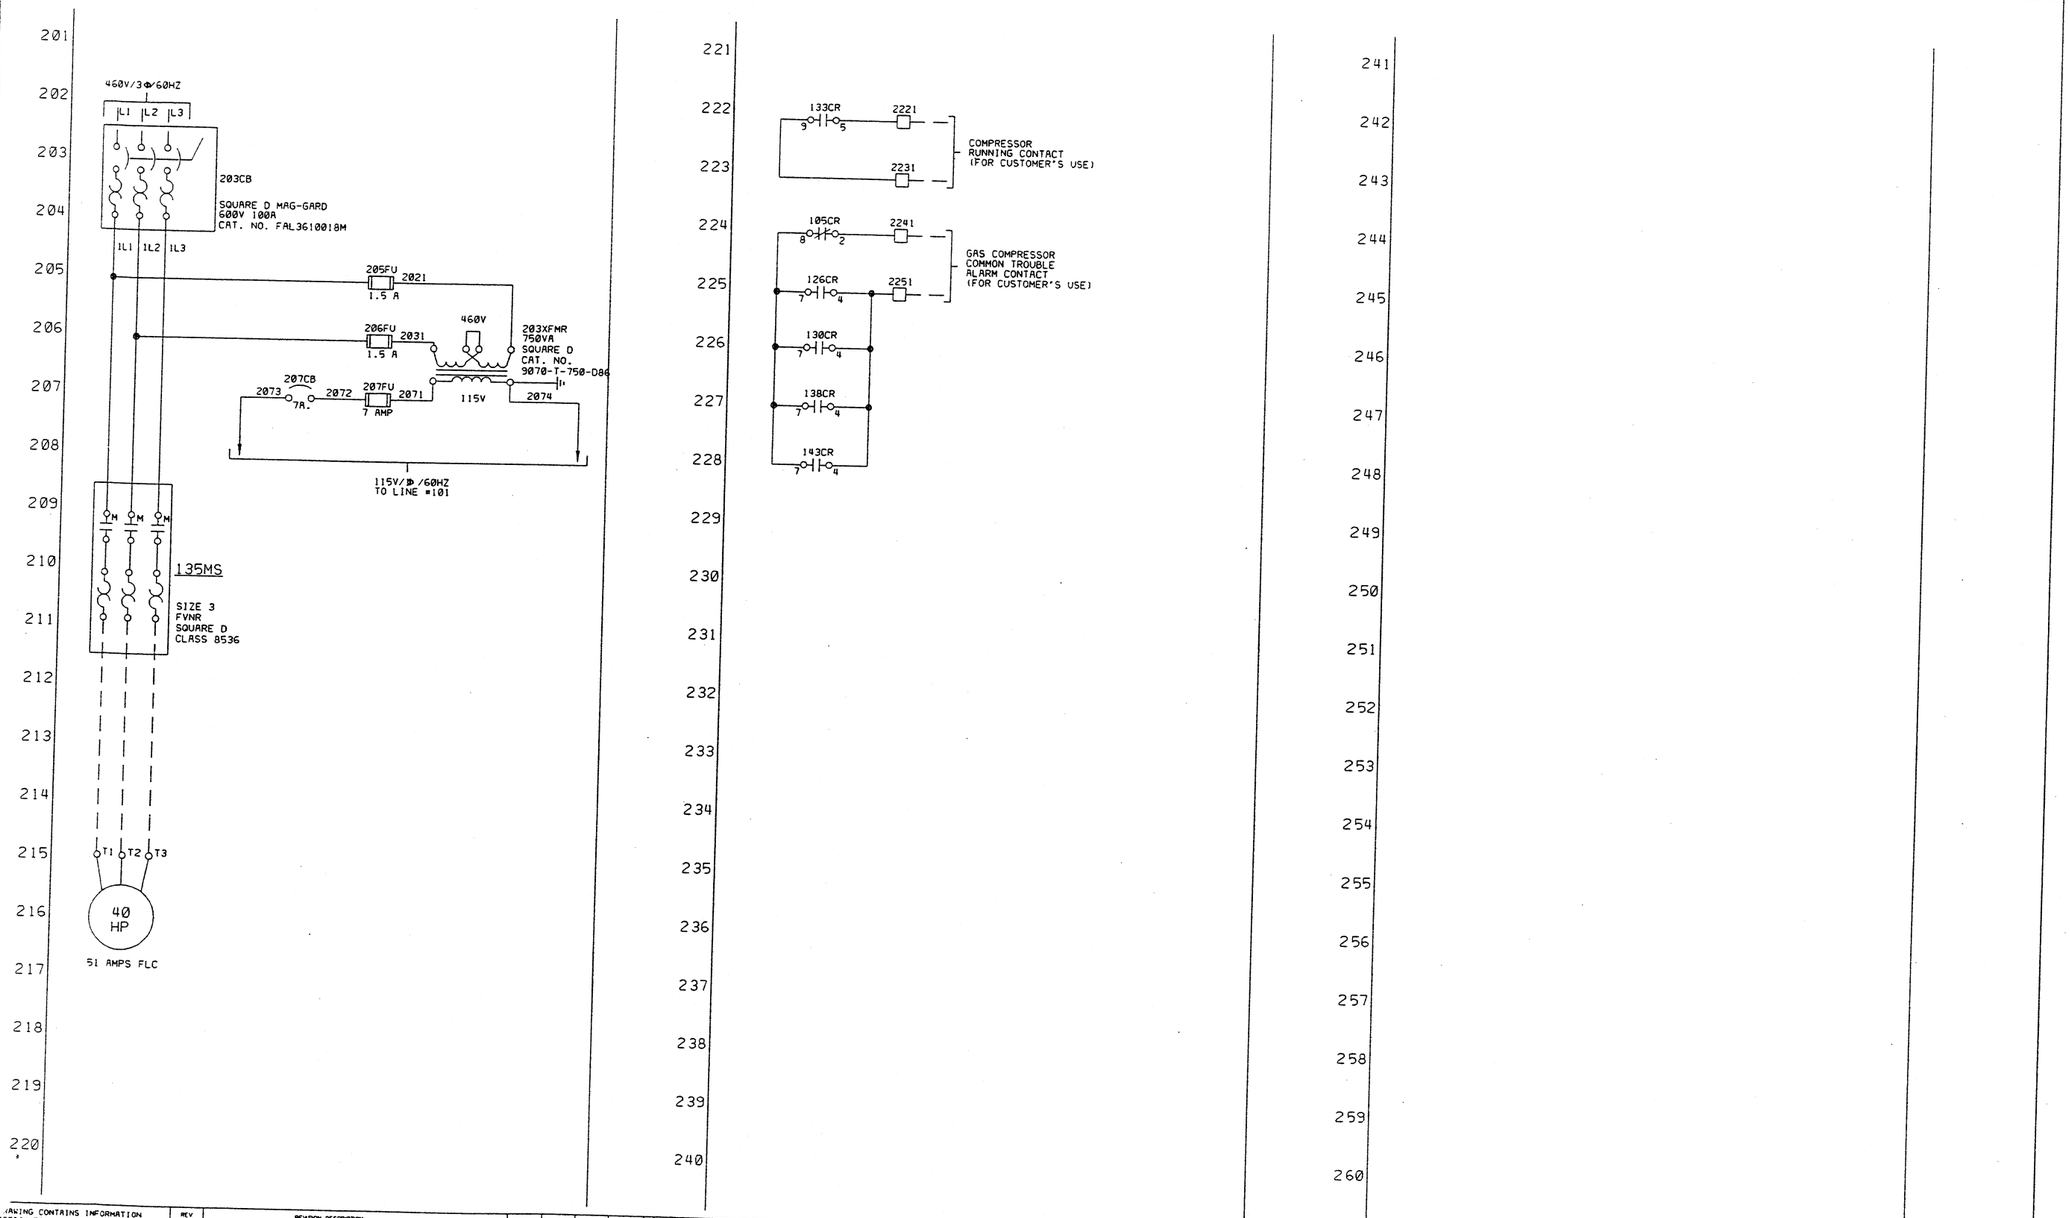

DRAWING CONTAINS INFORMATION PROPRIETARY TO ONDEO DEGREMONT, INCORPORATED! IT IS SUBMITTED IN CONFIDENCE AND IS TO BE USED SOLELY FOR THE PURPOSE FOR WHICH IT IS FURNISHED AND RETURNED UPON REQUEST. THIS DRAWING AND SUCH INFORMATION IS NOT TO BE REPRODUCED, TRANSMITTED, DISCLOSED, OR USED OTHERWISE IN WHOLE OR IN PART WITHOUT THE WRITTEN AUTHORIZATION OF ONDEO DEGREMONT, INCORPORATED.

REV	REVISION DESCRIPTION	DRAWN	CHECKED	APP	DATE
-	ORIGINAL ISSUE	DSDT	JJV	JJV	04/02

PROJECT INFORMATION
☐ Information Only ■ For Approval
☐ Preliminary ☐ Certified
For UPGRADE WTP 2000
MASSILLON, OHIO
Cust. Ord. No. LATER

ONDEO Degremont, Inc.
Post Office Box 71390
Richmond, Virginia 23255-1390
PH: (800) 446-1150
ONDEO Degrémont

	BY	DATE
DRAWN	DSDT	04/02
CHECKED	JJV	04/02
APP	JJV	04/02

REF.
REF.
SCALE NONE

GAS COMPRESSOR DGC-1
SCHEMATIC WIRING DIAGRAM
CONTROL PANEL

SIZE D DWG. NO. 01401221-01-101 SHEET 2/2 REV. -