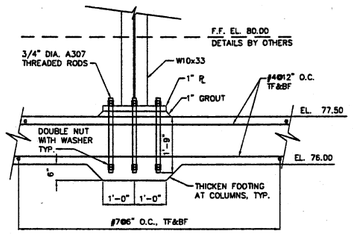

SECTION
SCALE : 1/2"=1'-0" (5)

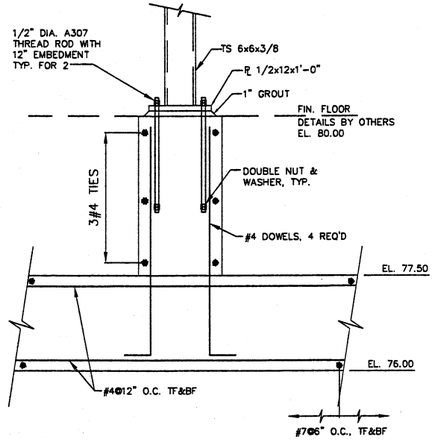

SECTION
SCALE : 1"=1'-0" (6)

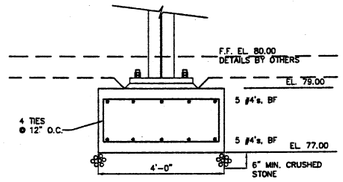

SECTION
SCALE : 1/2"=1'-0" (7)

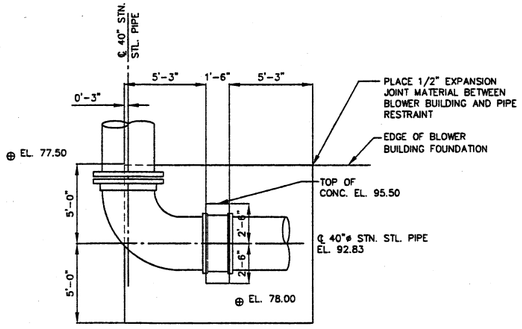

DETAIL
SCALE : 1/4"=1'-0" (4 SP42)

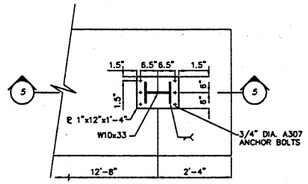

DETAIL
SCALE : 1/2"=1'-0" (1 SP42)

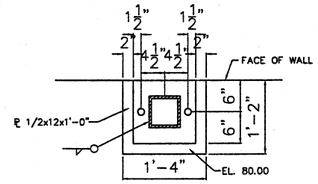

DETAIL
SCALE : 1"=1'-0" (2 SP42)

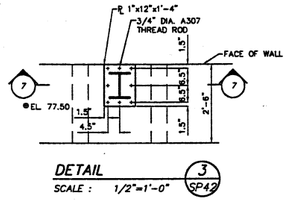

DETAIL
SCALE : 1/2"=1'-0" (3 SP42)

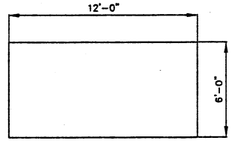

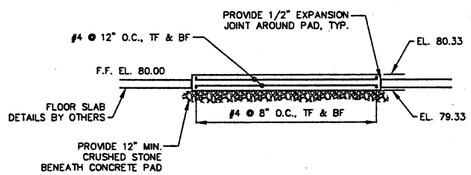

BLOWER FOUNDATION
SCALE : 1/4"=1'-0"

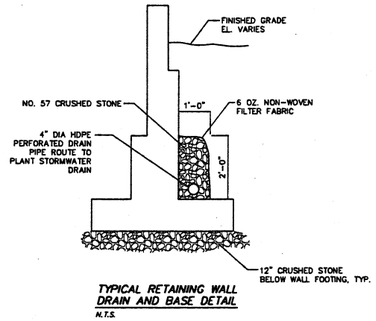

TYPICAL RETAINING WALL
DRAIN AND BASE DETAIL
N.T.S.

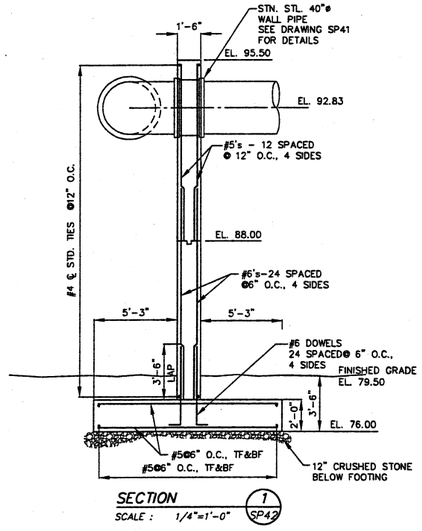

SECTION
SCALE : 1/4"=1'-0" (1 SP42)

THIS DRAWING IS AN INSTRUMENT OF SERVICE OWNED BY CT ENVIRONMENTAL, INC. AND PROTECTED BY THE COPYRIGHT LAWS OF THE UNITED STATES. THE AUTHOR AND WHICH SHALL RETAIN ALL STATUTORY RIGHTS REGARDLESS OF THE FORM OF MEDIUM ON WHICH THIS DRAWING SHALL NOT BE SCANNED, COPIED OR REPRODUCED IN WHOLE OR IN PART, OR USED FOR ANY OTHER PURPOSE OR PROJECT WITHOUT PRIOR WRITTEN AUTHORIZATION FROM CT ENVIRONMENTAL, INC. CT ENVIRONMENTAL, INC. CANNOT GUARANTEE THAT DUPLICATES OF THE SCANNED, COPIED OR REPRODUCED DRAWING ARE ACCURATE OR COMPLETE. THE SCANNED, COPIED OR REPRODUCED DRAWING SHALL NOT BE USED IN LIEU OF THE SEALED ORIGINAL DRAWING. THE SEALED ORIGINAL DRAWING SHALL GOVERN.

REVISIONS			
NO.	DESCRIPTIONS	DATE	BY APP'D

DESIGNED BY RLP
DRAWN BY JWP
CHECKED BY RLP
APPROVED BY WAD

CT ENVIRONMENTAL, INC.
ENGINEERS, WATER AND EARTH SCIENCES
UNIONTOWN, OHIO

CITY OF MASSILLON, OHIO
WWTP UPGRADE 2000
BLOWER BUILDING
SECTIONS AND DETAILS

JOB NO. E9031
DATE 8/13/01
SCALE AS NOTED
FIGURE SP43

E:/9031/S-DRAWINGS/SP43.DWG

E:\E9031\S-DRAWINGS\SP43.dwg Wed Aug 15 17:07:12 2001