SCHEDULE OF FENCES

SIDE	KIND	FROM STA.	TO STA.	LENGTH	TOTAL	FT. OF WIRE FENCE	NO. OF GATES	NO. OF APRONS	NO. OF CATTLE GDS.
L.	5 STRAND	360+60	422+40	62.80					
R.R.	- -	360+60	378+20	960					
R.	- -	396+80	422+40	2560	8715		1	2	2
R.	BARB WIRE	362+80	364+80	820	820				

SCHEDULE OF PROPERTY

No.	CUST. No.	INSTRUMENT	DATE	GRANTOR	GRANTEE	RECORD	REMARKS
1	57	SEE PARCEL No. 4, V88-7					
2	58	FEE SIMPLE DEED	OCT. 26, 1882	REASON B. WERTZ	W. & L. E. R.R. Co.	D.B. 109, P. 46, DEC. 2, 1882	
3	58	" " "	" " "	" " "	" " "	" " " " " "	NOT IN USE
4	58	" " "	" " "	" " "	" " "	" " " " " "	" " "
5	59	NONE	NONE	NONE	NONE	NO RECORD	CLAIMED BY ADVERSE POSSESSION
6	59	RIGHT OF WAY DEED	APR. 16, 1892	M.F. McDOWELL ET AL	W. & L. E. RY. Co.	D.B. 123, P. 303, APR. 22, 1892	
7	59E	NONE	NONE	NONE	NONE	NO RECORD	CLAIMED BY ADVERSE POSSESSION
8	59	RIGHT OF WAY DEED	APR. 16, 1892	M.F. McDOWELL ET AL.	W. & L. E. RY. Co.	D.B. 123, P. 305, APR. 22, 1892	
9	60	COURT DECREE	FEB. 2, 1888	DANA RUSH ET AL, RECR.	W. & L. E. R.R. Co. ET AL.	C.R. 37 - 403, FEB. 2, 1888	
10	61	RIGHT OF WAY CONT.	JULY 8, 1872	THOMAS REED	" " " "	L.R. 1 - 590 DEC. 2, 1882	DONATED LAND
Part of # 4	58A	QUIT CLAIM DEED	JAN. 21, 1944	W. & L. E. RY. Co.	Buckeye Feed Mills, Inc.	D.B. 313 - 445	

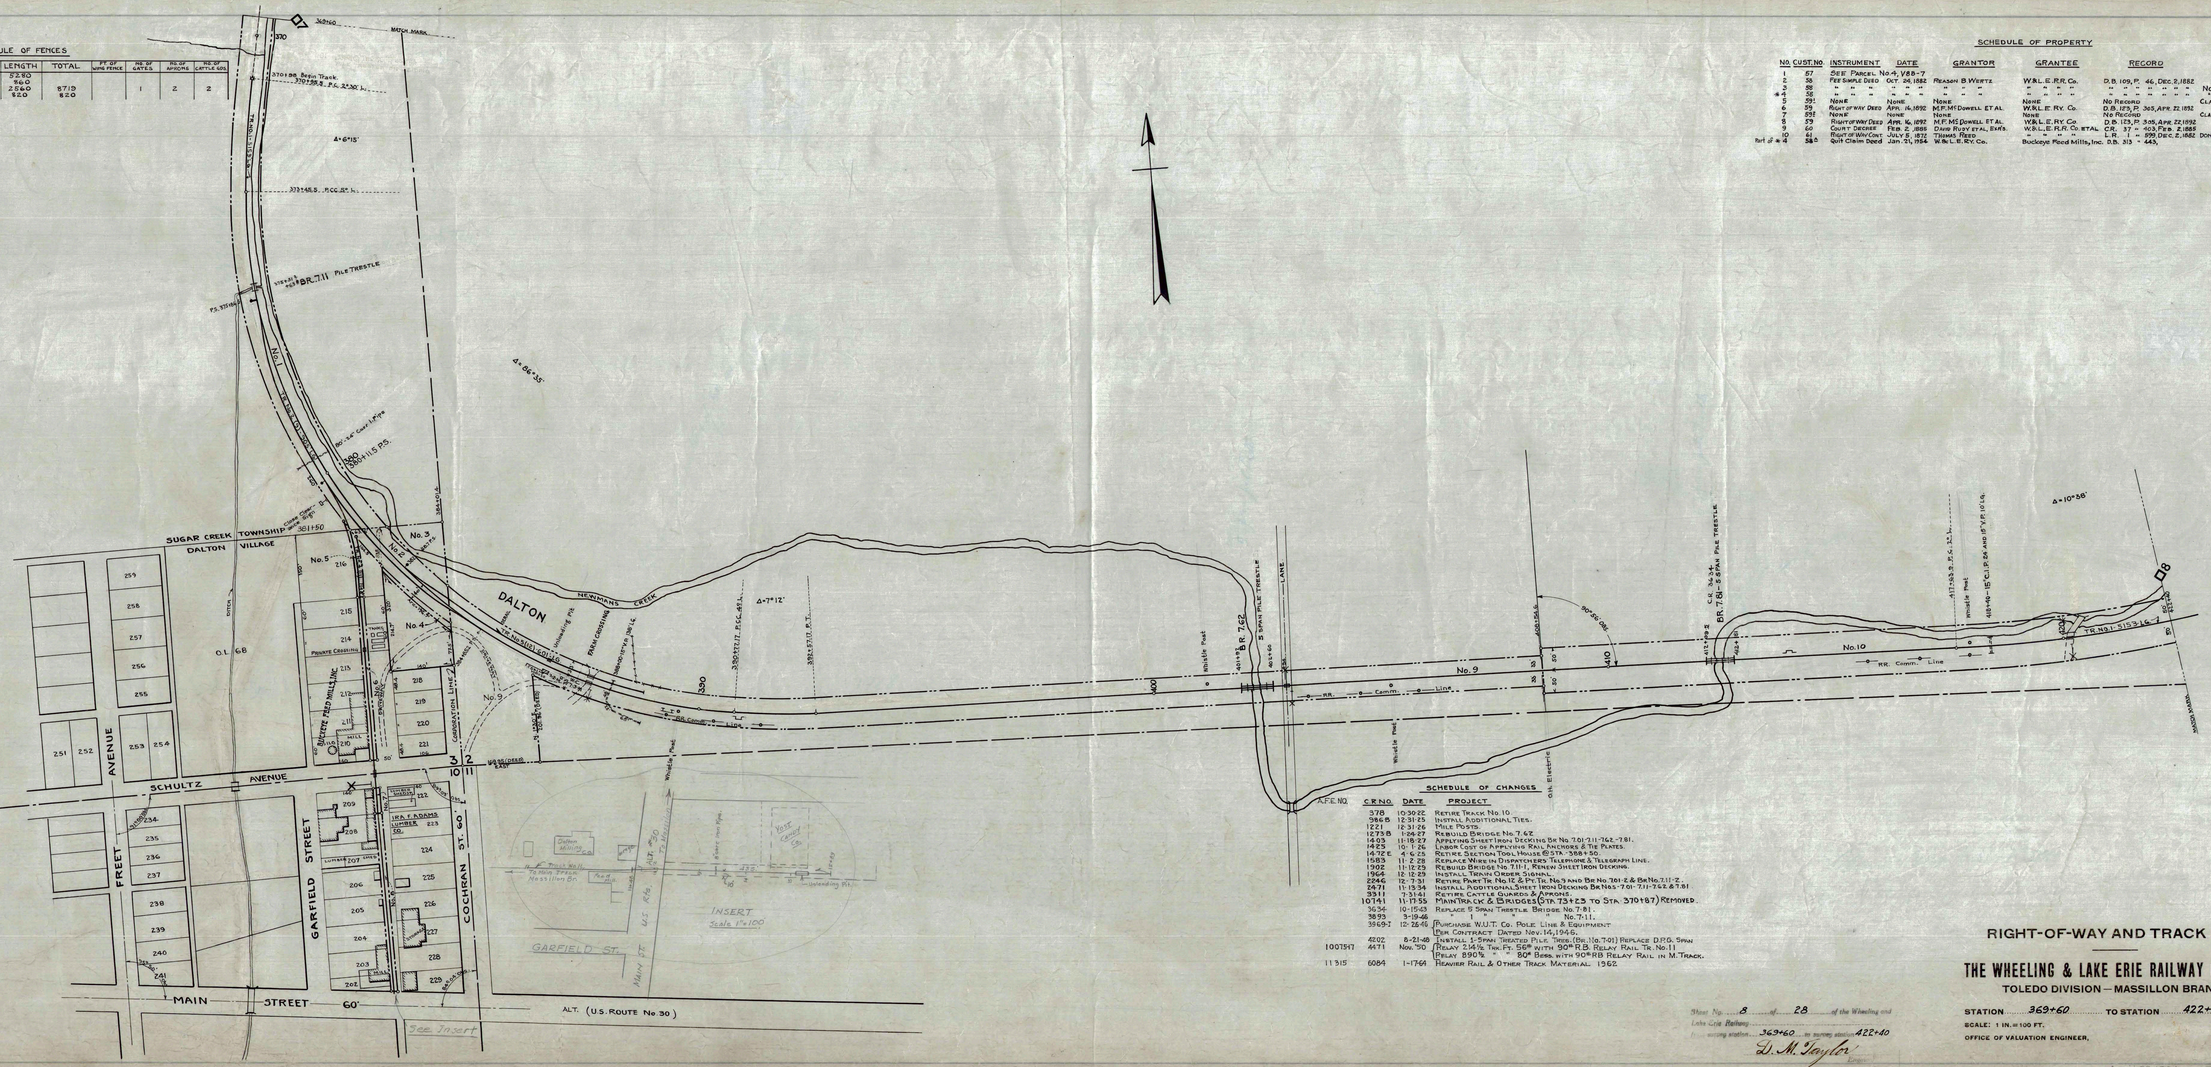
SUGAR CREEK TOWNSHIP
DALTON VILLAGE
DALTON
NEWMANS CREEK
SCHULTZ AVENUE
FREET AVENUE
GARFIELD STREET
COCHRAN ST. 60'
MAIN STREET 60'
ALT. (U.S. ROUTE No. 30)
See Insert
INSERT
Scale 1" = 100'
GARFIELD ST.
MAIN ST.
BUCKEYE FEED MILLS, INC.
WM. F. ADAMS LUMBER CO.
PRIVATE CROSSING
BR. 7.11 PILE TRESTLE
BR. 7.62 5 SPAN PILE TRESTLE
BR. 7.81 - 5 SPAN PILE TRESTLE
No. 3
No. 4
No. 5
No. 9
No. 10
R.R. Comm. Line
TO NO. 1 - 515+46.7
Wheelin Post
Wheelin Post
Wheelin Post